





RESIDENCE AT 142 WEST CANTON STREET


142 WEST CANTON STREET
BOSTON, MASSACHUSETTS 02118

SOUTH END LANDMARKS DISTRICT COMMISSION SEPTEMBER 29, 2026

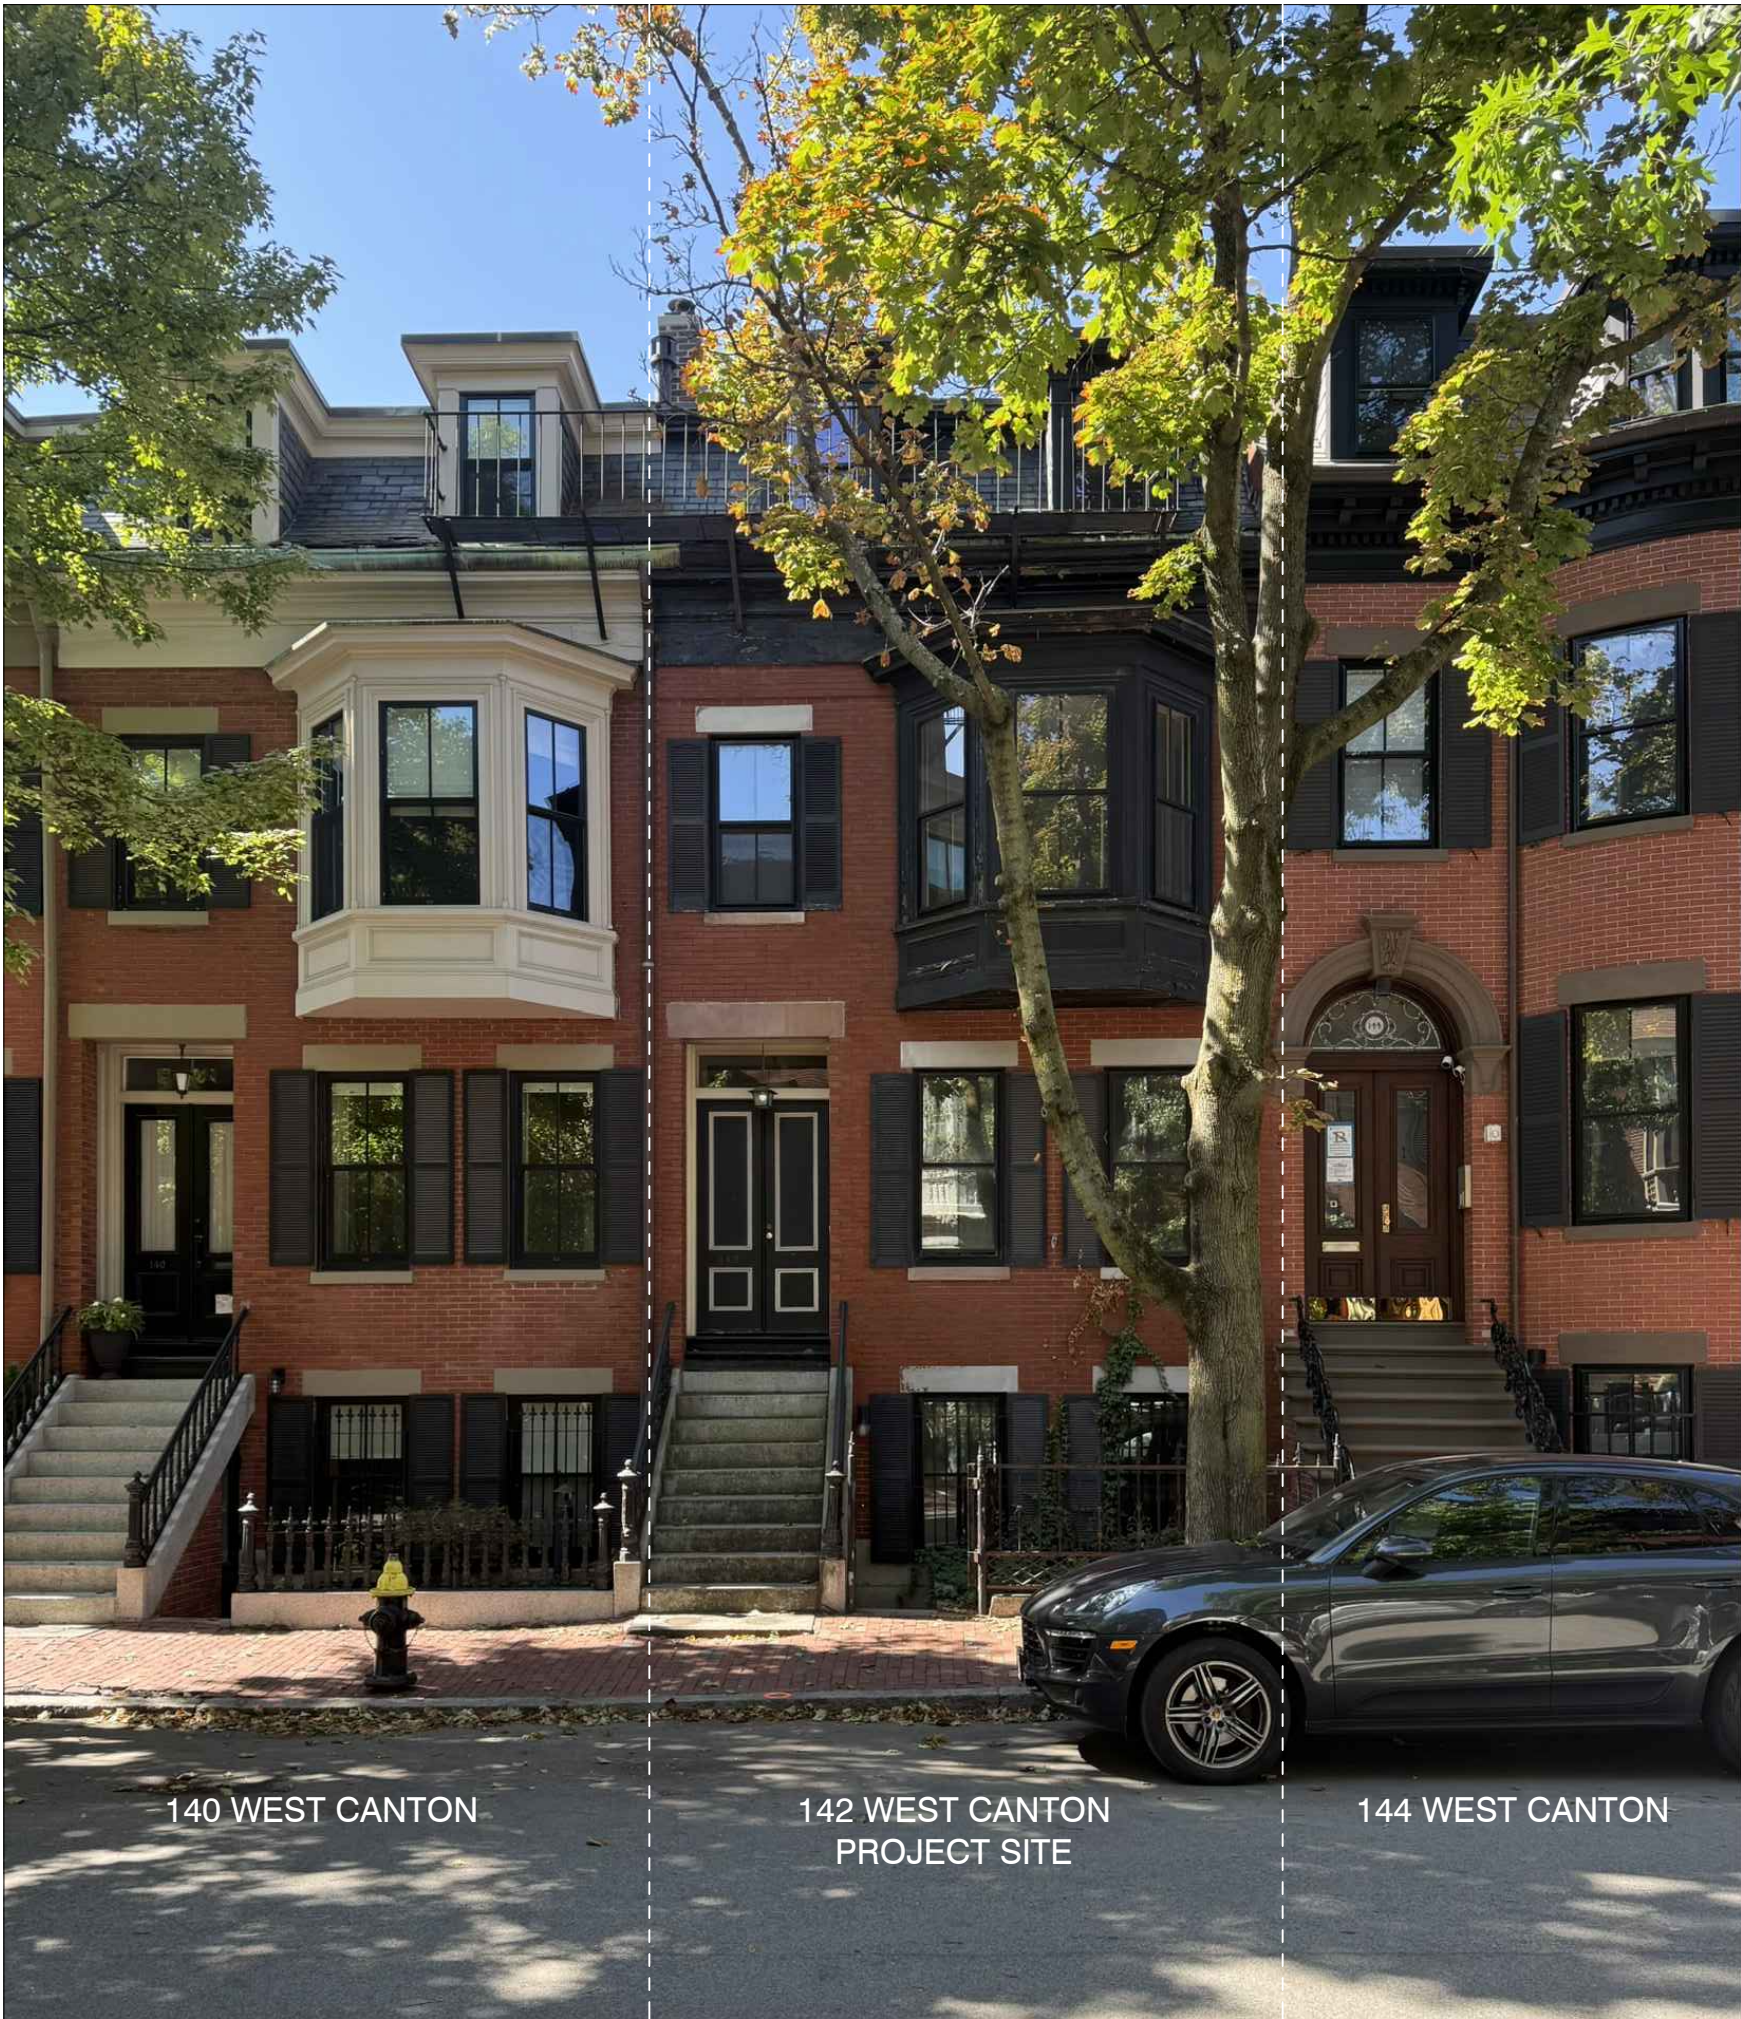




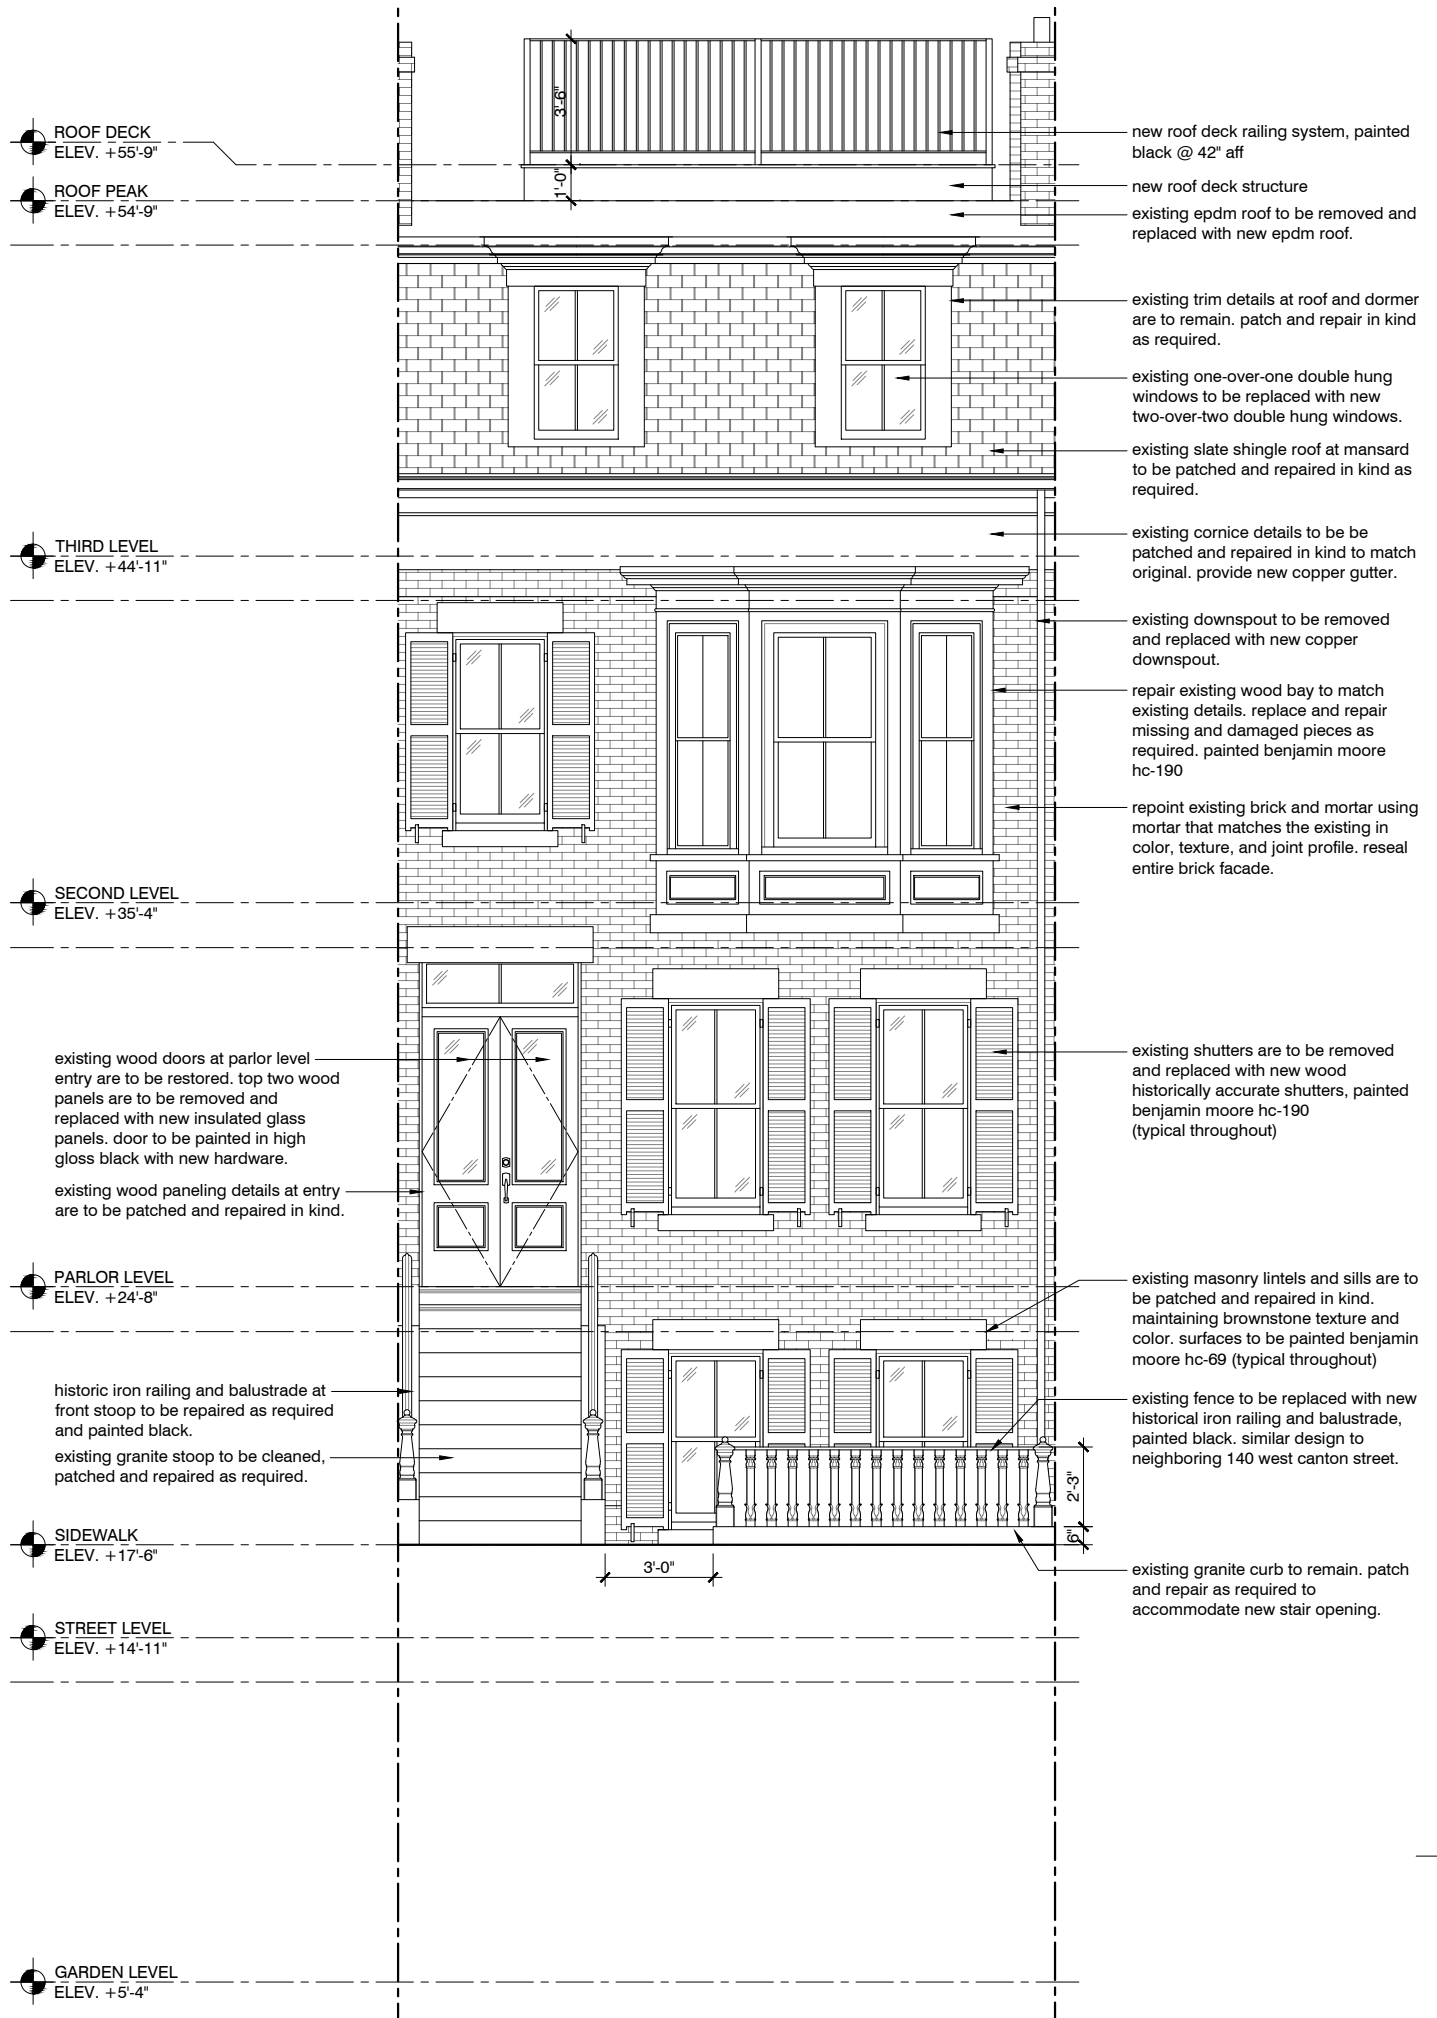


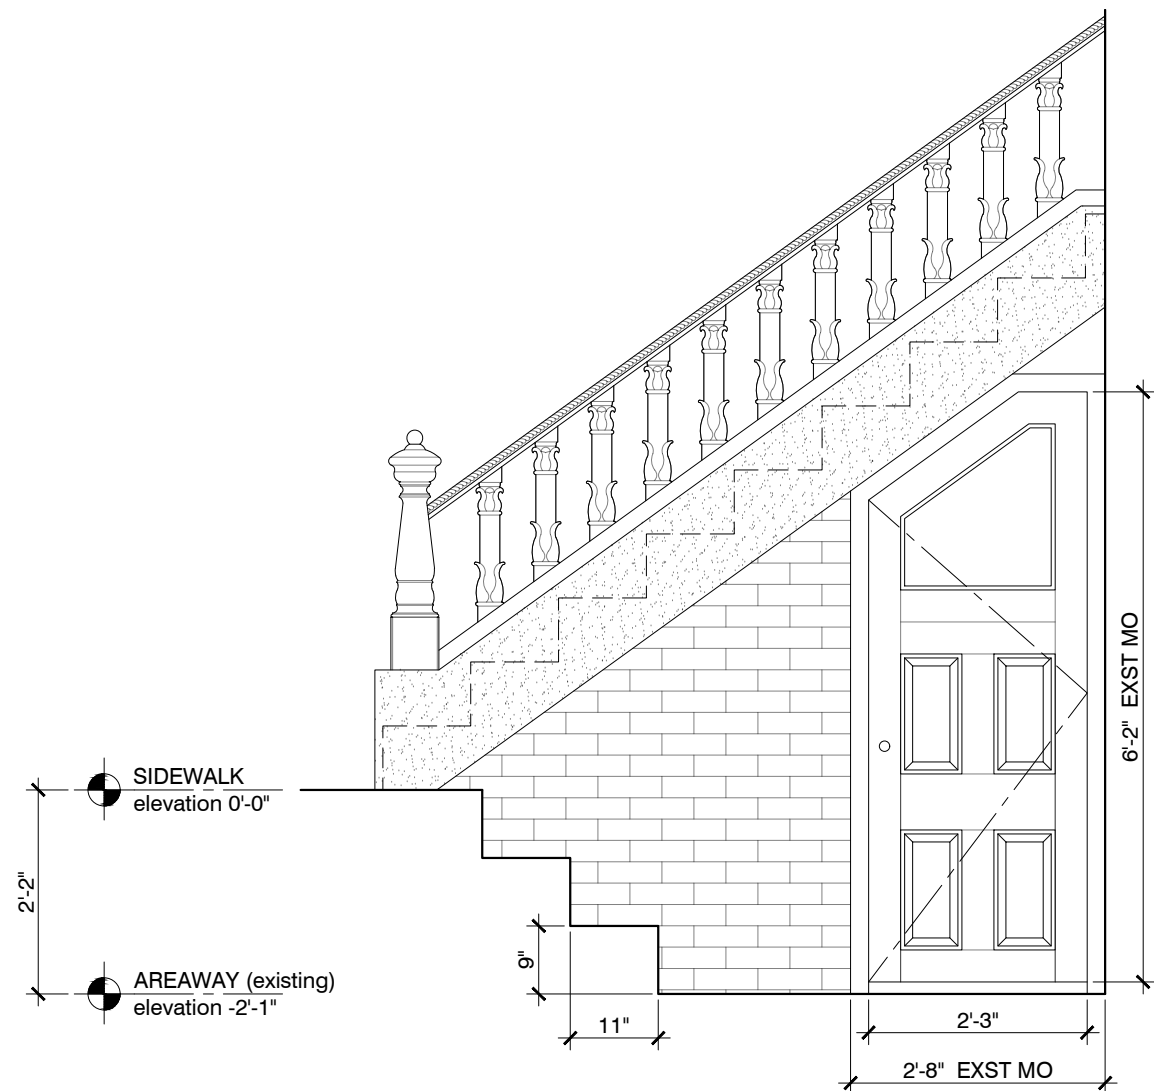


PARTIAL ELEVATION AT STOOP - EXISTING
 SCALE: 1/2" = 1'-0"

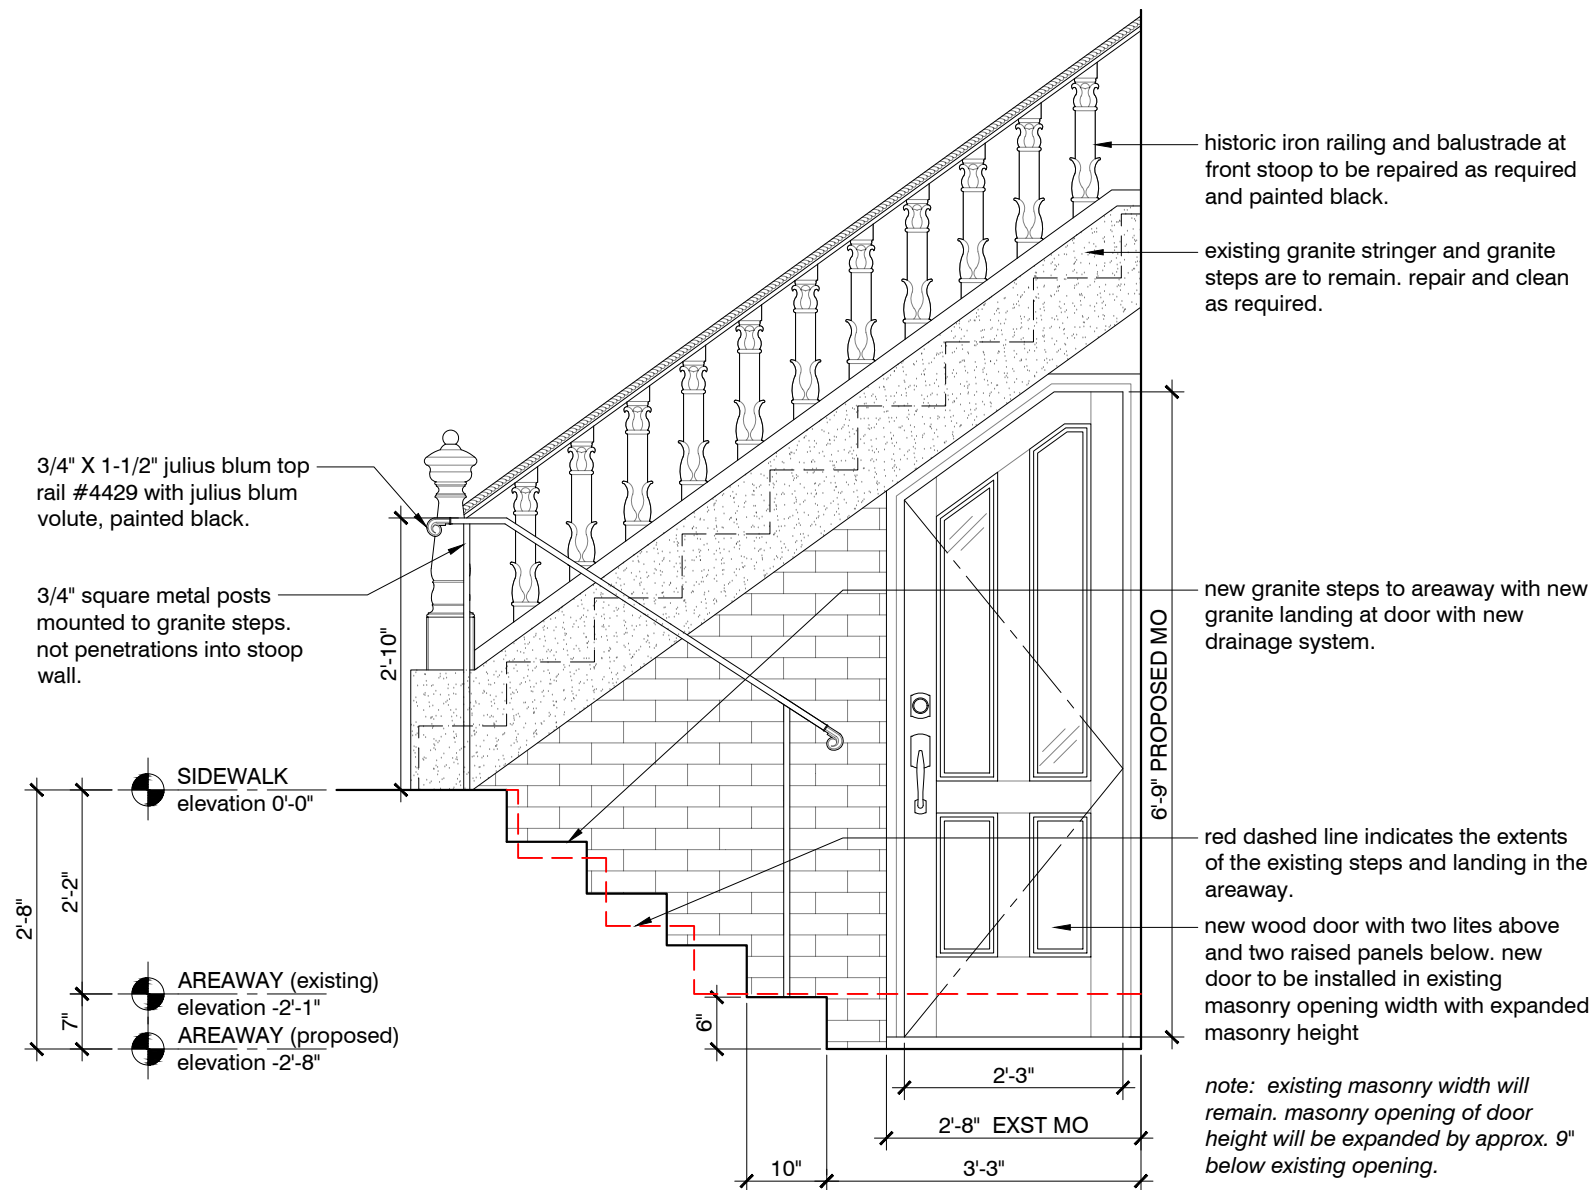


PARTIAL ELEVATION AT STOOP - PROPOSED
 SCALE: 1/2" = 1'-0"

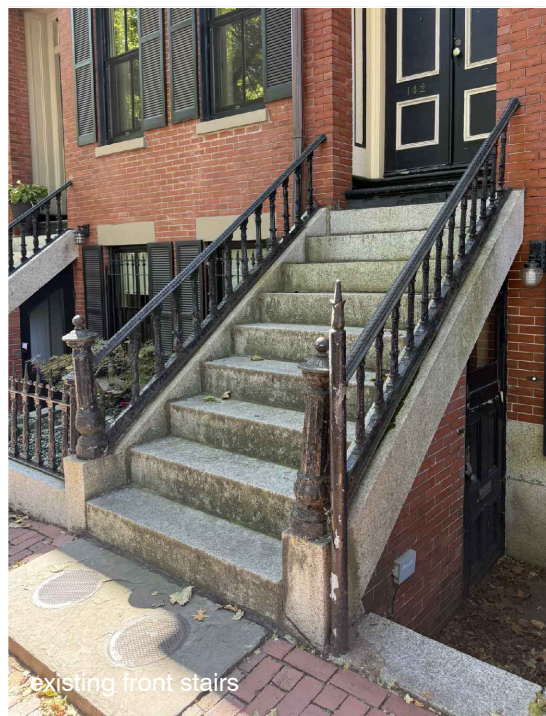


existing front stairs

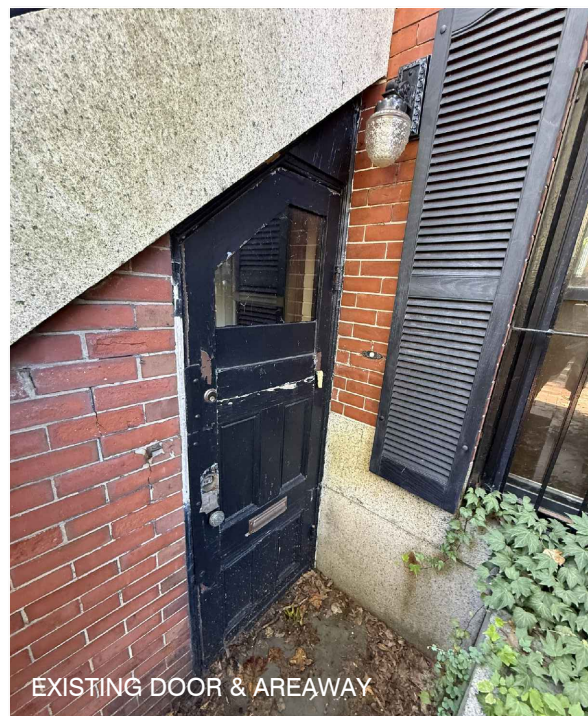


EXISTING DOOR & AREAWAY

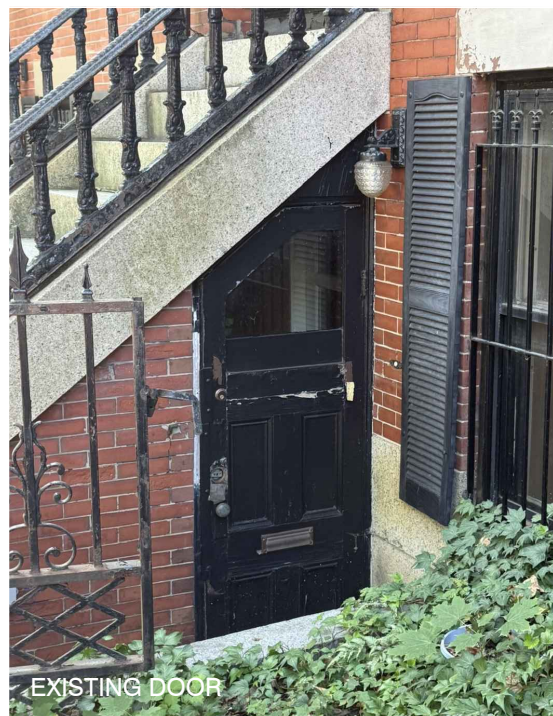


EXISTING DOOR

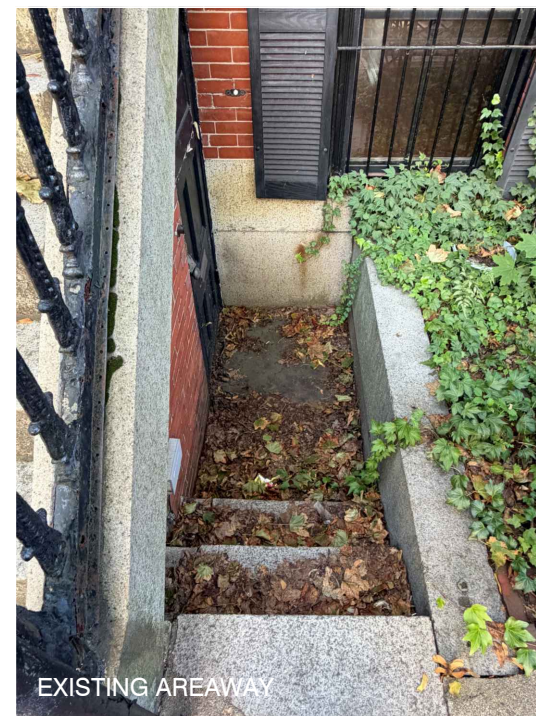

EXISTING AREAWAY

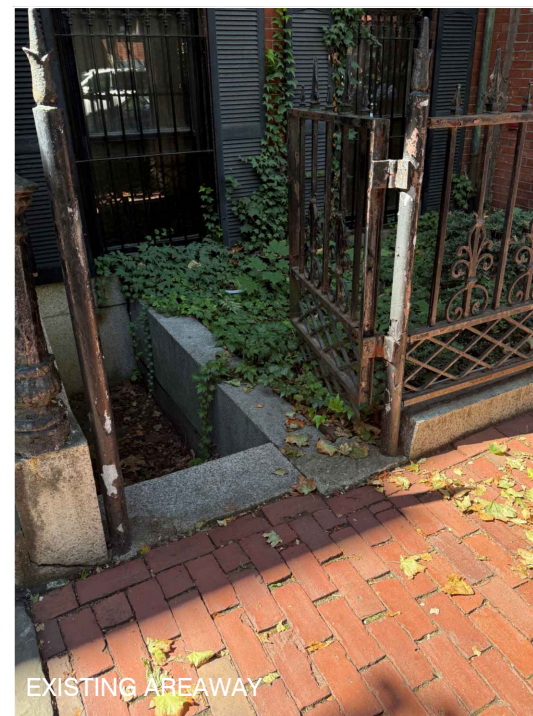


EXISTING AREAWAY

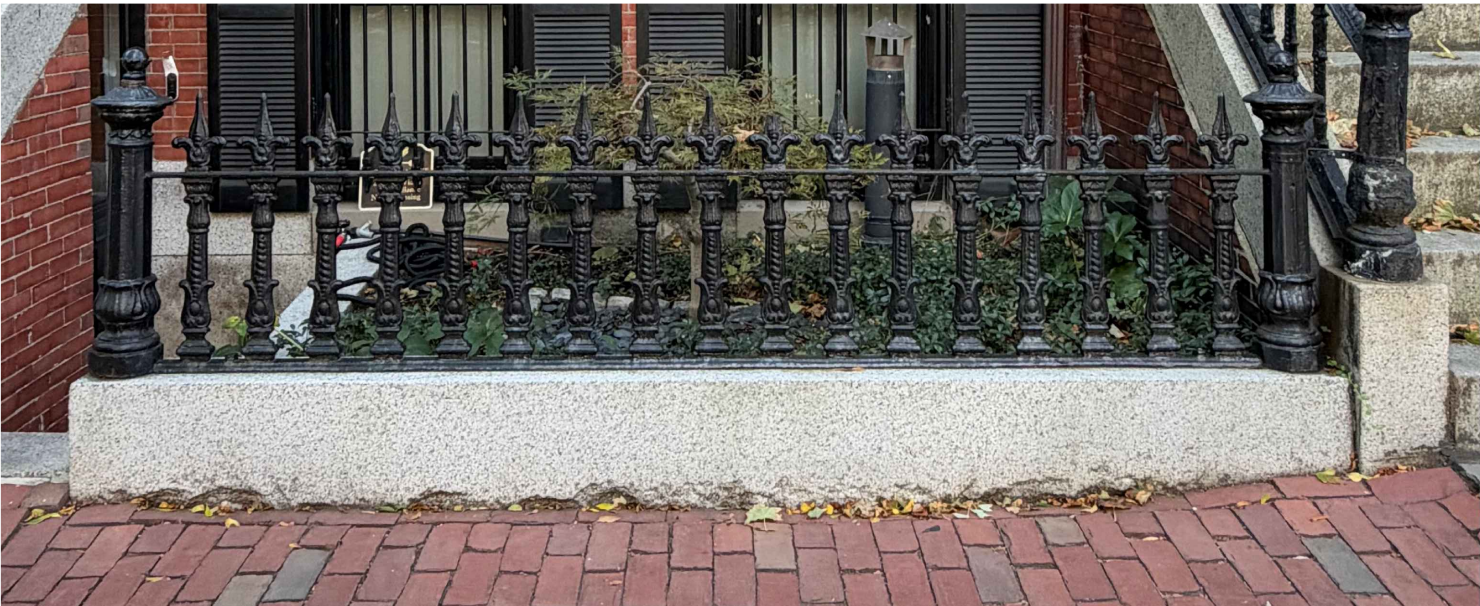


EXAMPLE GARDEN RAIL AT 140 WEST CANTON STREET.




EXAMPLE GARDEN RAIL AT 136 WEST CANTON STREET.

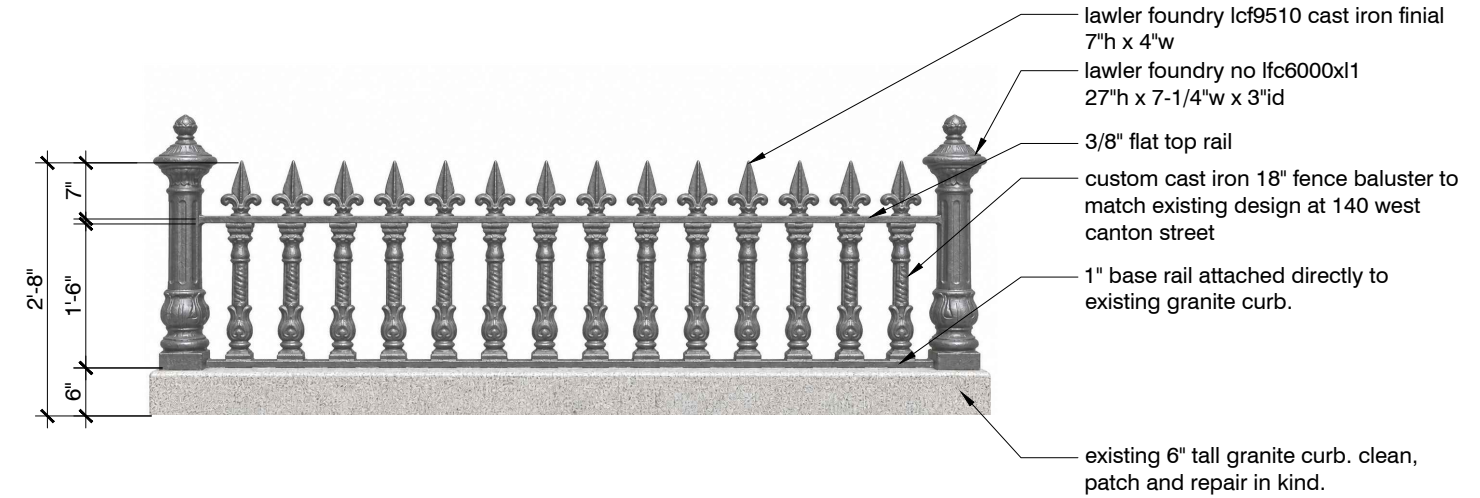


FRONT GARDEN RAIL - PROPOSED
SCALE: 1/2" = 1'-0"

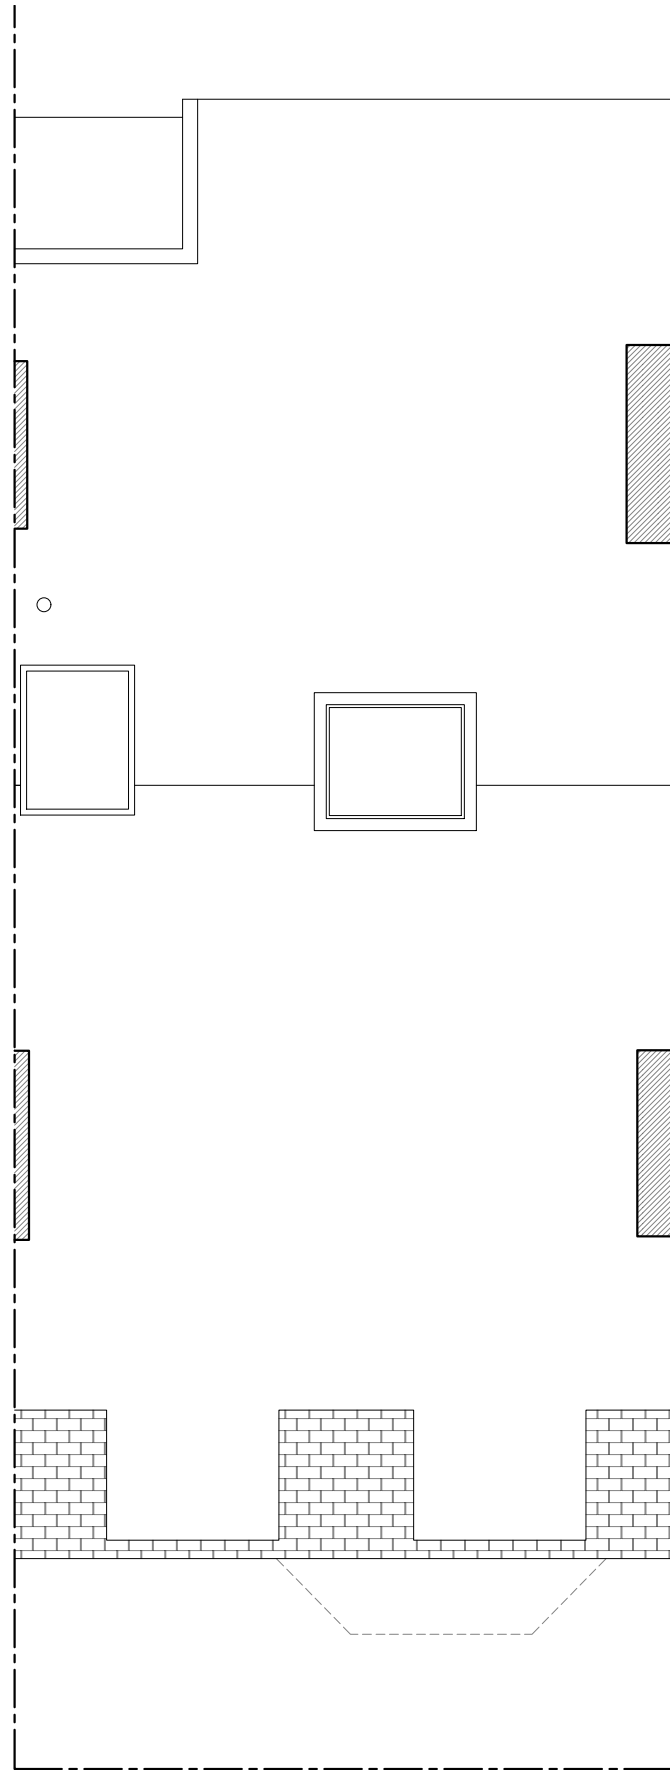


EXISTING ROOF PLAN
SCALE: 3/16" = 1'-0"

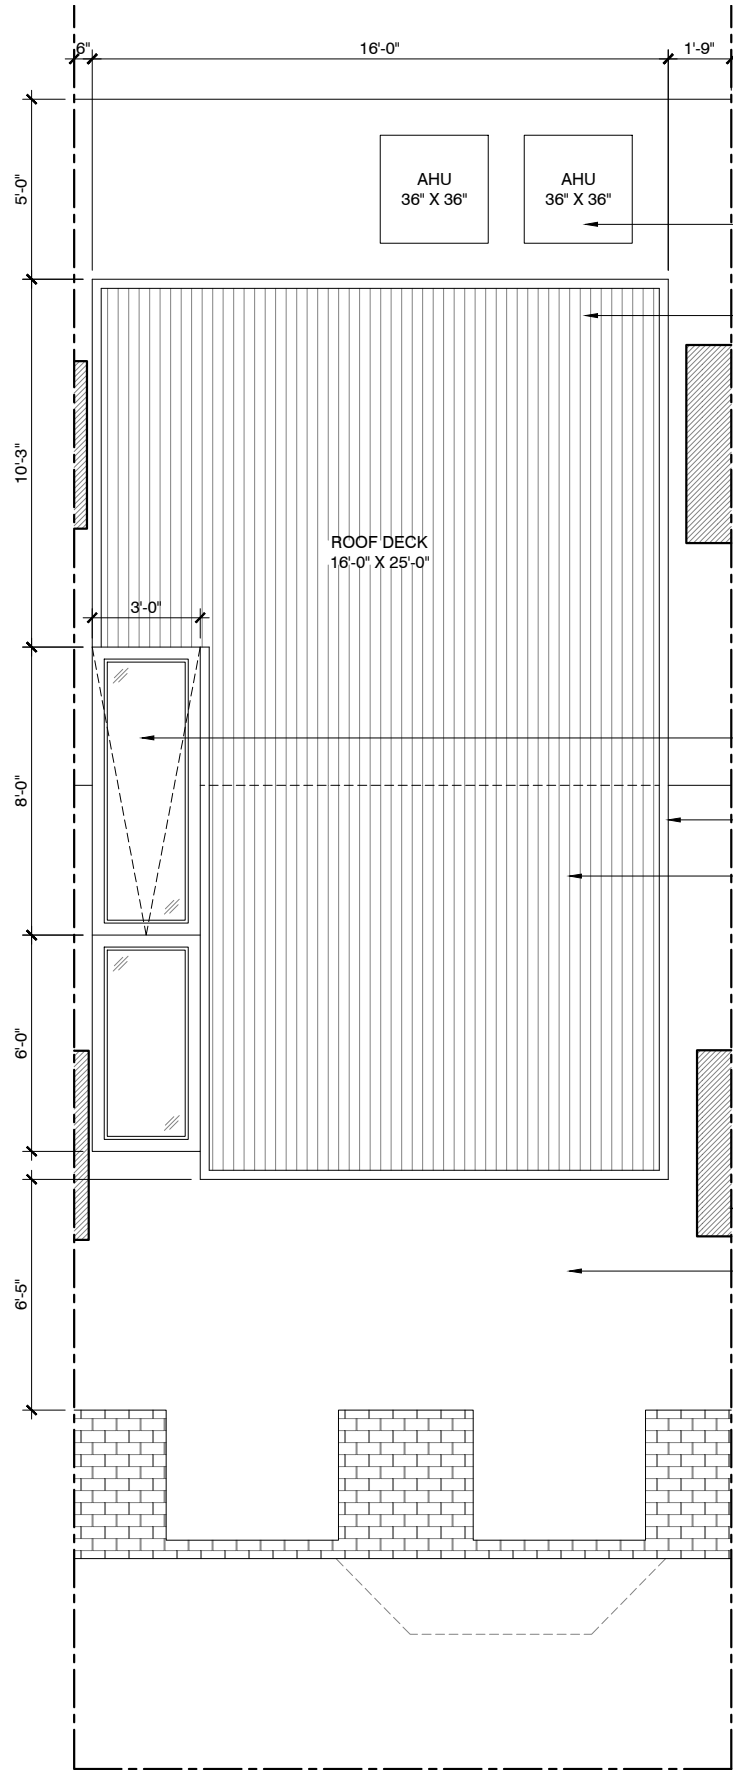

PROPOSED ROOF DECK PLAN
SCALE: 3/16" = 1'-0"

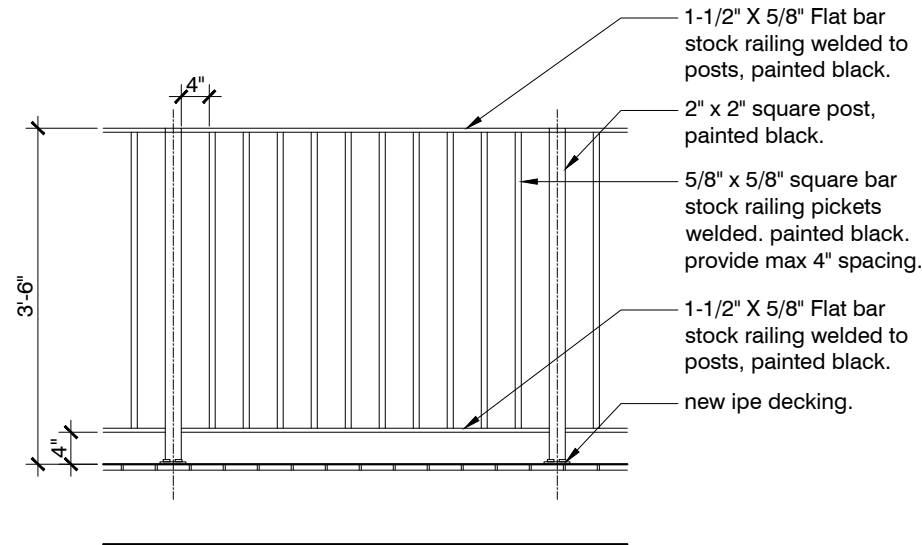

ENLARGED RAILING DETAIL
SCALE: 1/2" = 1'-0"

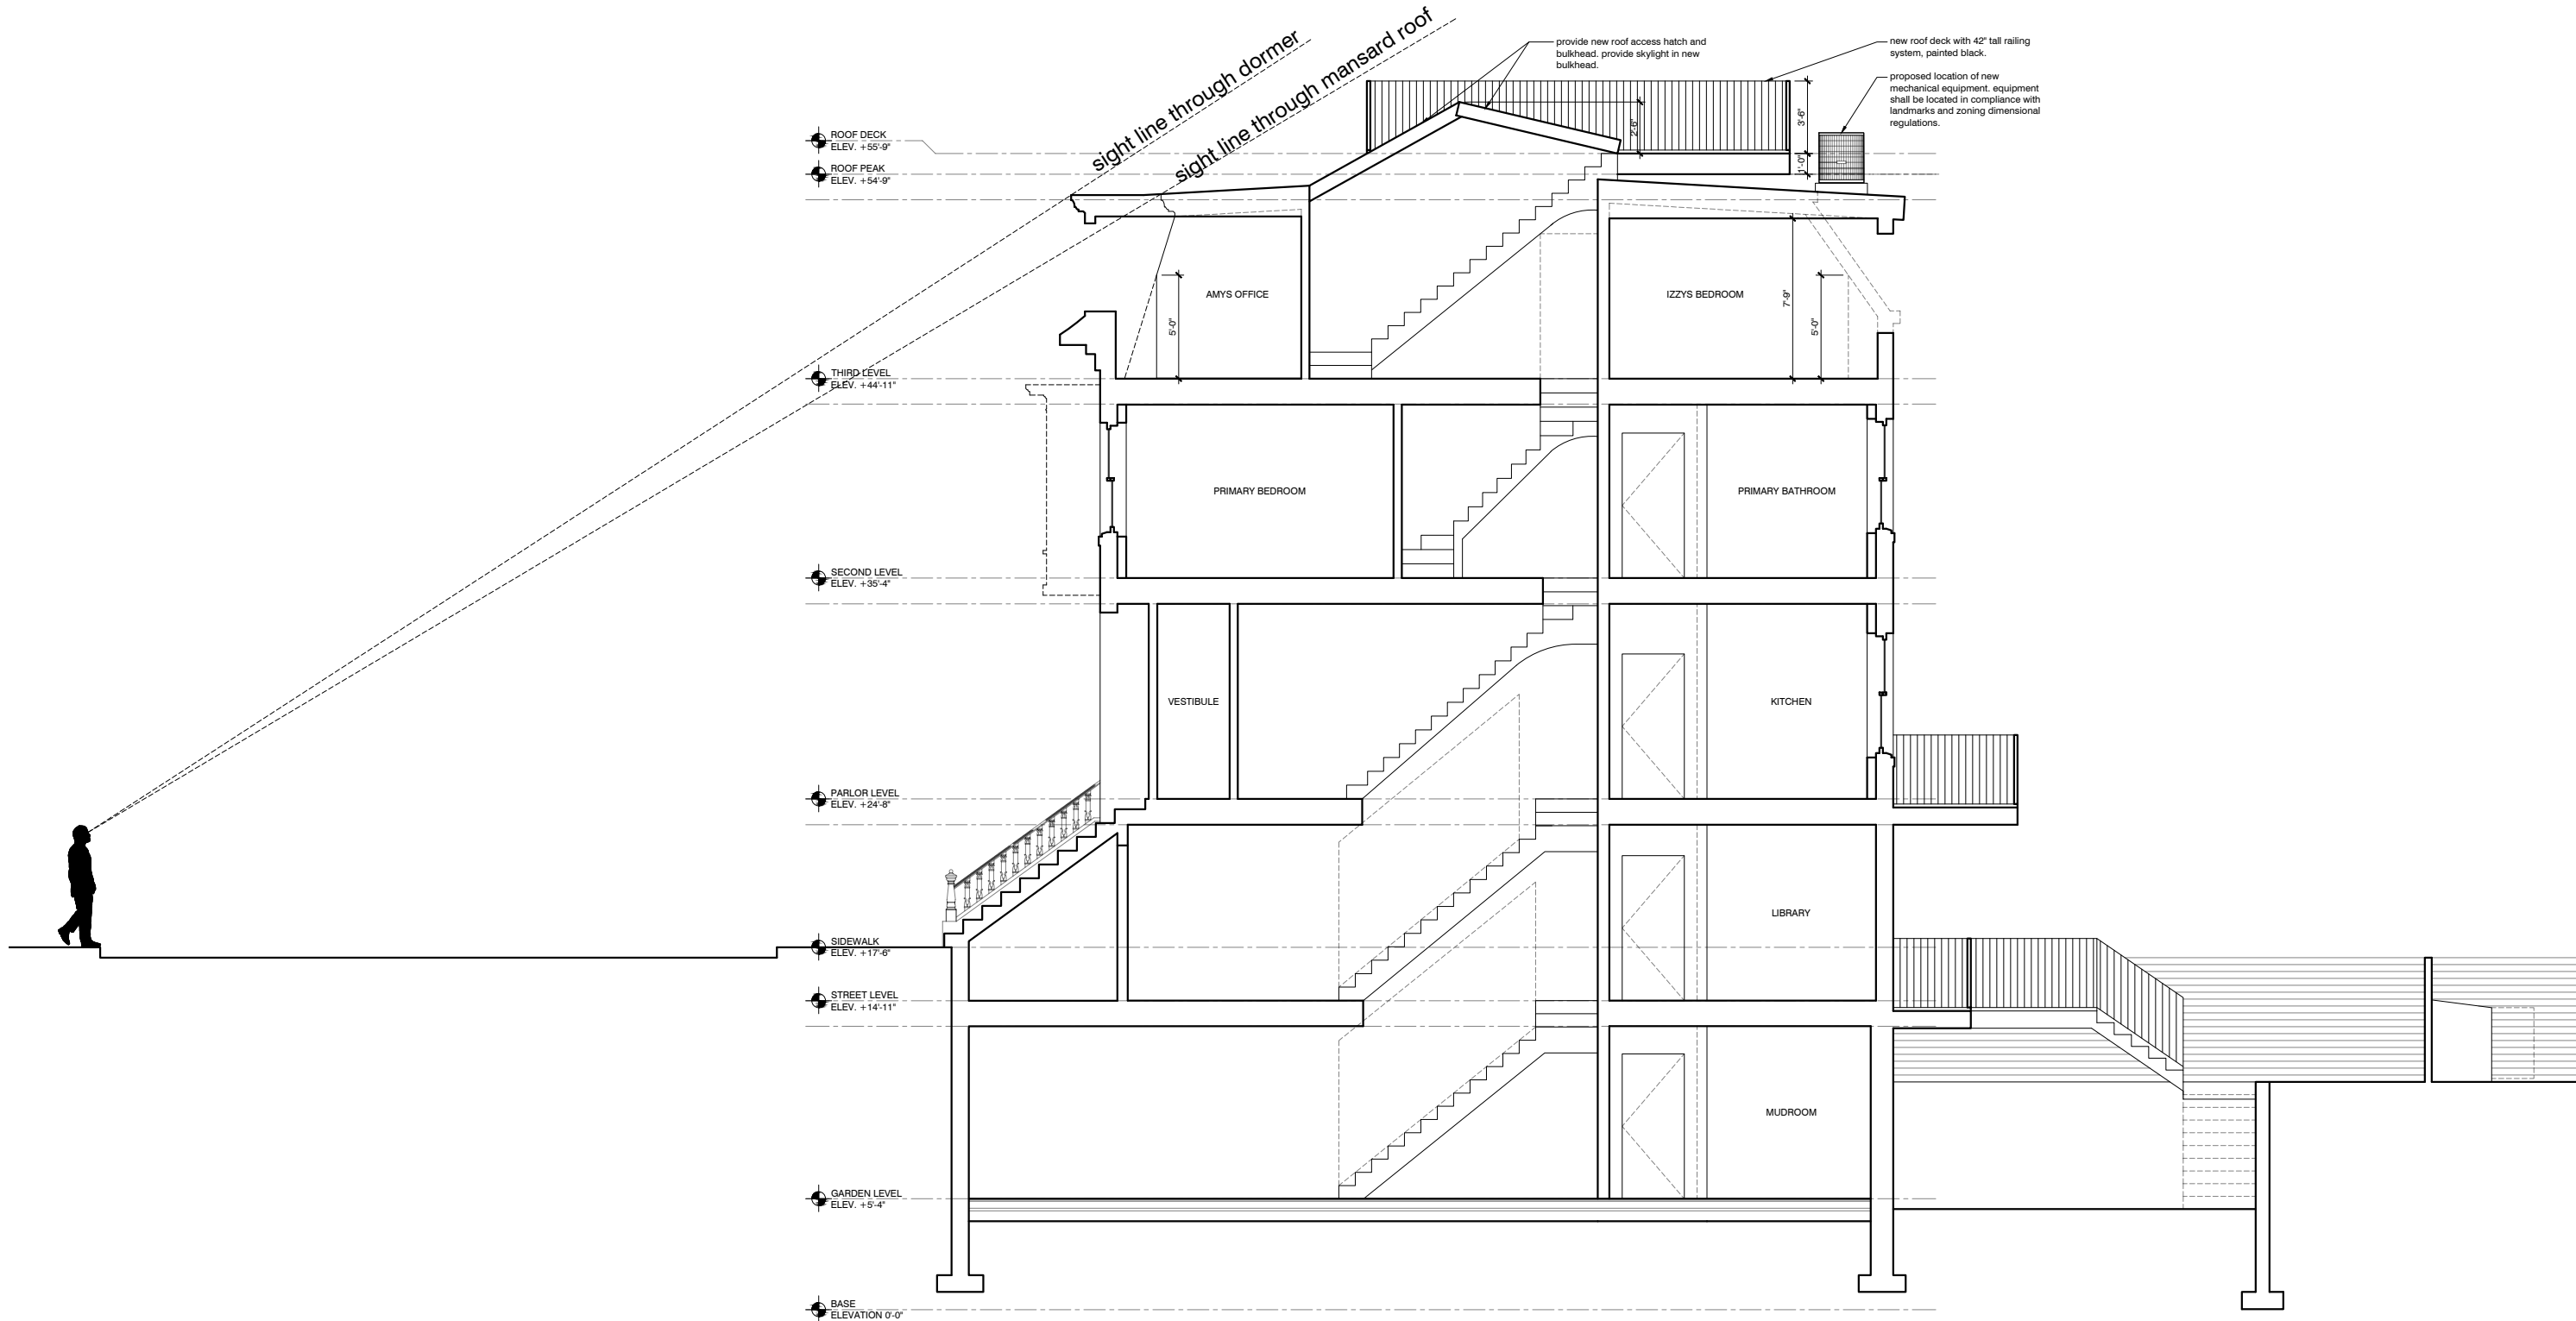

PROPOSED BUILDING SECTION / LINE OF SIGHT
SCALE: 1/8" = 1'-0"