73 MOUNT VERNON STREET
BOSTON, MA 02108

BHAC SUBMISSION
FRONT YARD RAILING & CHIMNEY VENTS
12.06.2017

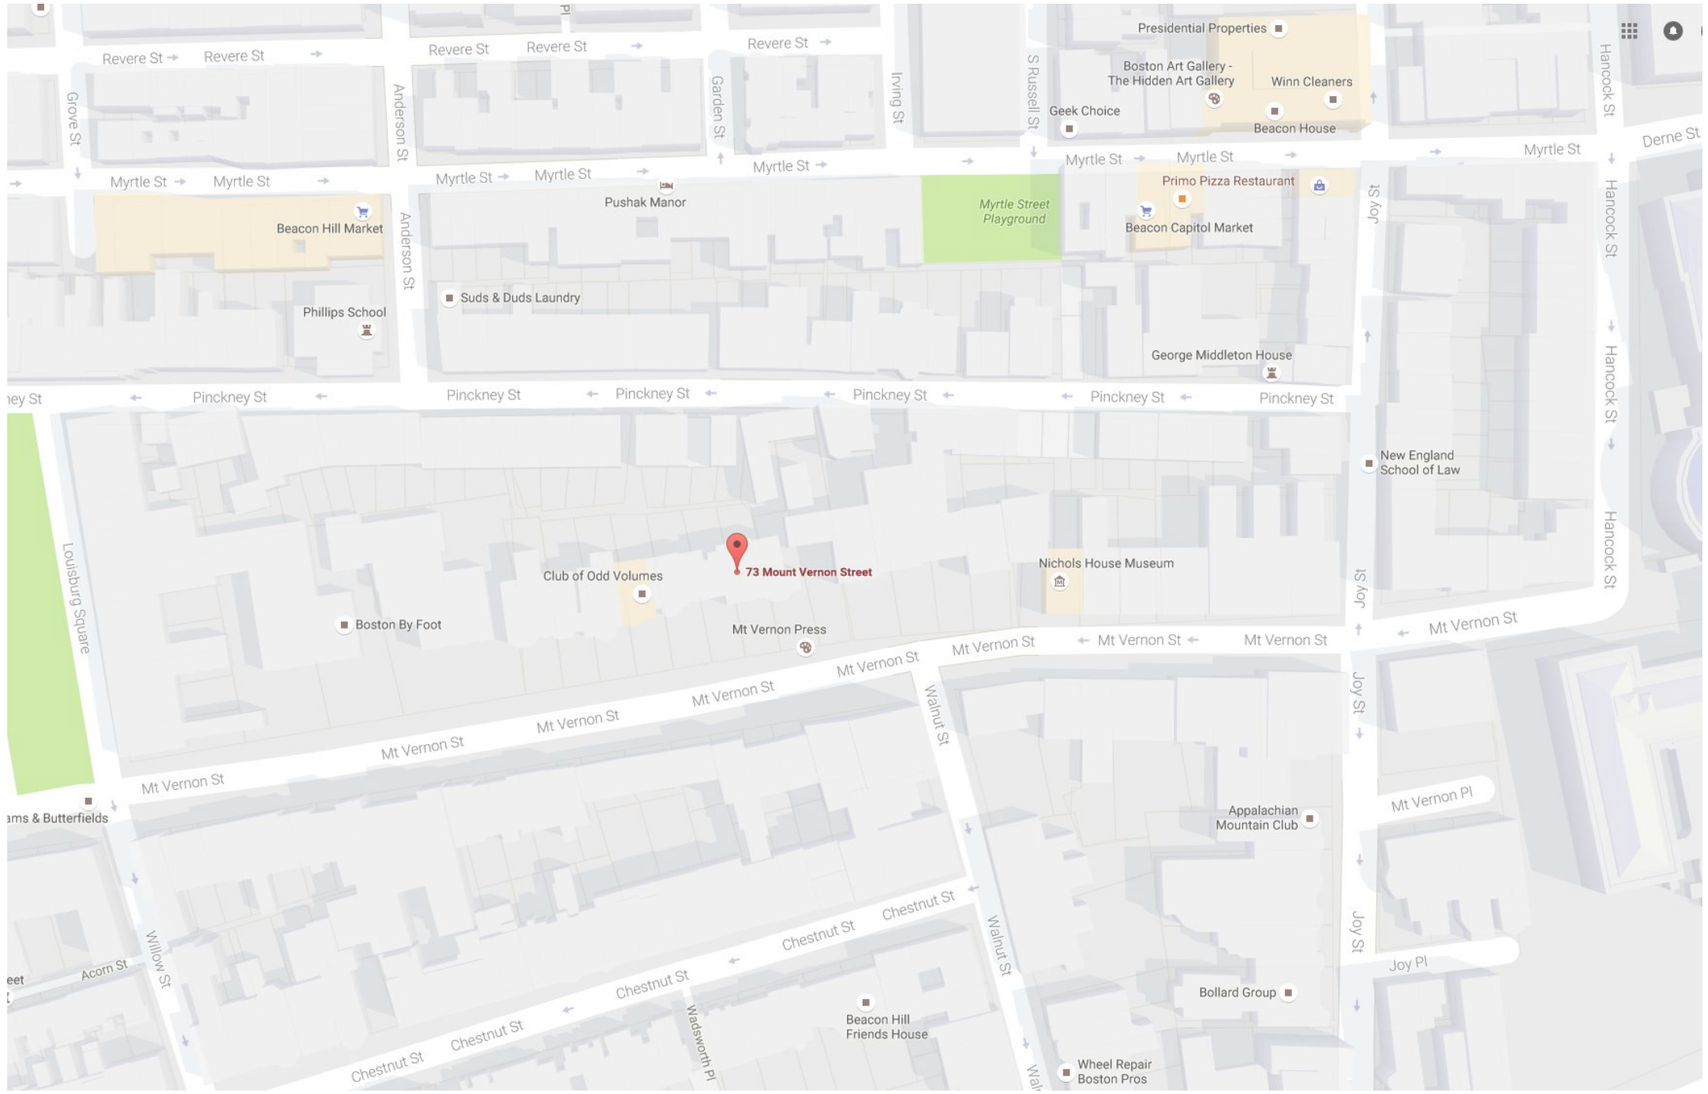
Revere St
Grove St
Anderson St
Garden St
Irving St
S Russell St
Presidential Properties
Boston Art Gallery - The Hidden Art Gallery
Winn Cleaners
Geek Choice
Beacon House
Hancock St
Derne St
Myrtle St
Pushak Manor
Myrtle Street Playground
Primo Pizza Restaurant
Beacon Capitol Market
Joy St
Beacon Hill Market
Suds & Duds Laundry
Phillips School
George Middleton House
Pinckney St
New England School of Law
Louisburg Square
73 Mount Vernon Street
Club of Odd Volumes
Nichols House Museum
Boston By Foot
Mt Vernon Press
Mt Vernon St
Walnut St
Mt Vernon Pl
Appalachian Mountain Club
Willow St
Acorn St
Chestnut St
Wadsworth Pl
Beacon Hill Friends House
Bollard Group
Joy Pl
Wheel Repair Boston Pros

LOCUS PLAN

73 MOUNT VERNON STREET

BOSTON, MA 02108

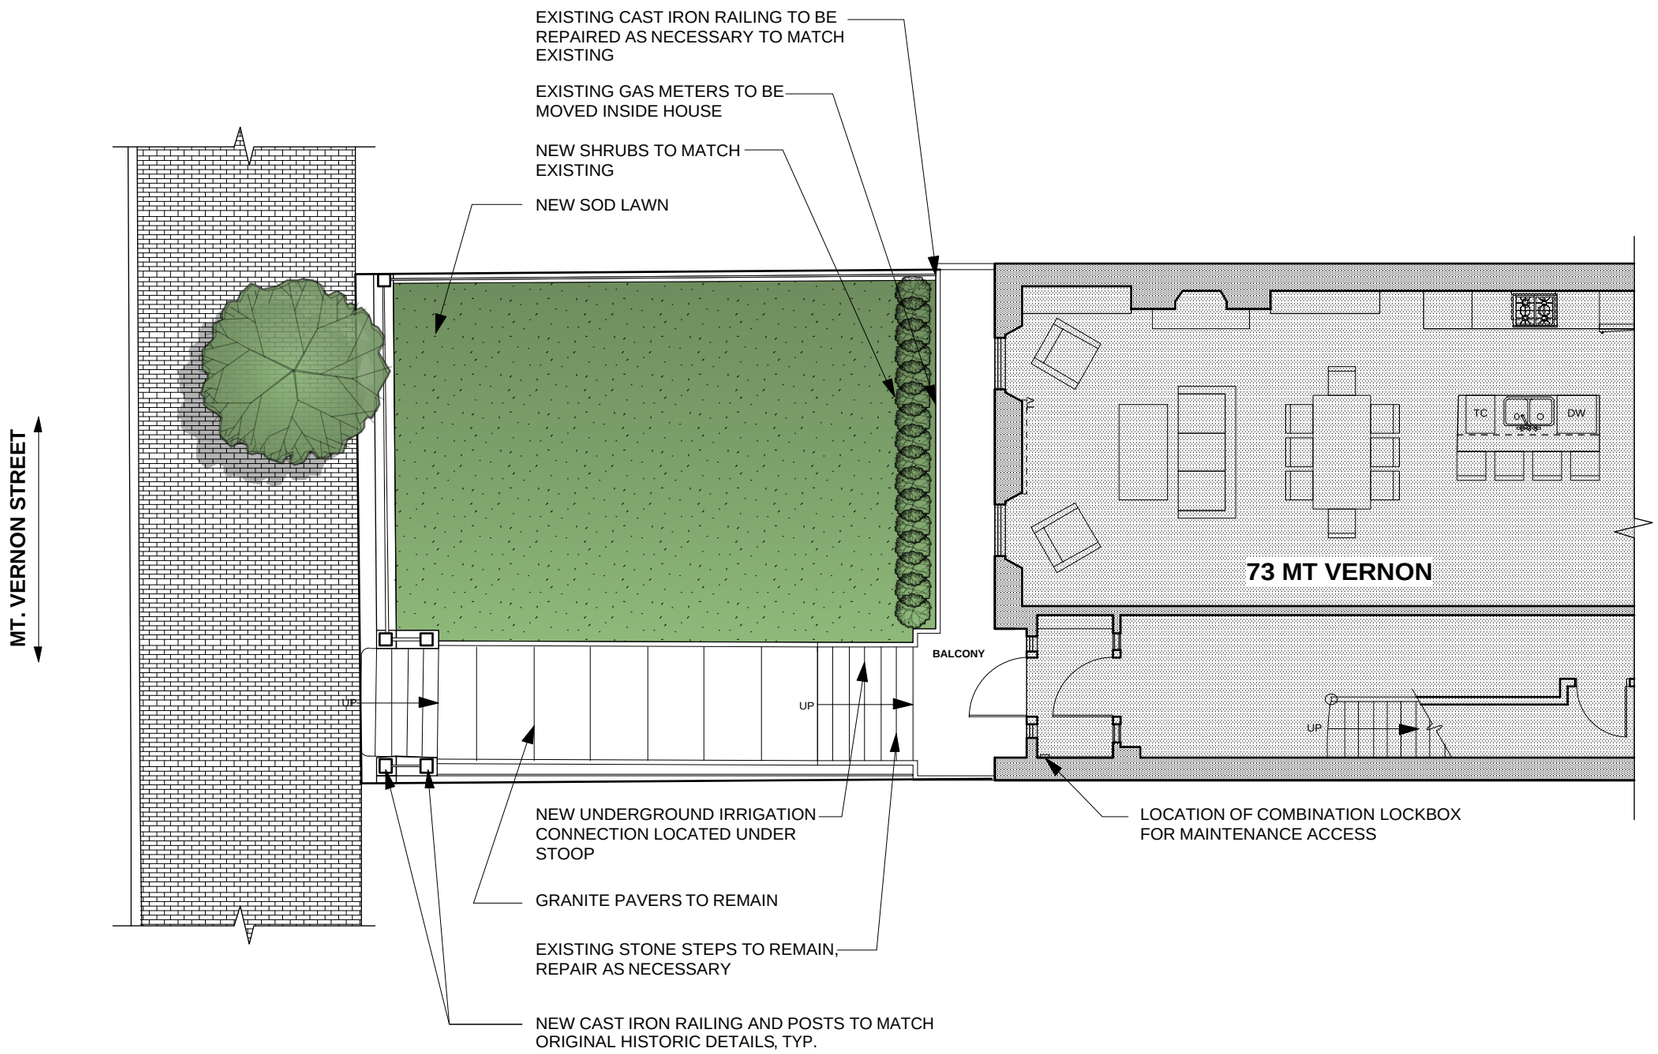

PROPOSED LANDSCAPE PLAN

Scale: 1/8" = 1'-0"

SOUSA design

A r c h i t e c t s

81 Boylston St., 2nd Floor
Brookline, MA. 02445
617 . 879. 9100

ERNON STREET

J, MA 02108

HISTORIC RAILING AND POST

EXISTING RAILING

Scale: 1/4" = 1'-0"

PROPOSED FRONT YARD ELEVATION (MOUNT VERNON STREET)

Scale: 1/4" = 1'-0"

SOUSA design
Architects

81 Boylston St., 2nd Floor
Brookline, MA. 02445
617 . 879. 9100

73 MOUNT VERNON STREET

BOSTON, MA 02108

73 MOUNT VERNON RAILING INSTALLATION

SOUSA design
Architects

81 Boylston St., 2nd Floor
Brookline, MA. 02445
617 . 879. 9100

73 MOUNT VERNON STREET

BOSTON, MA 02108

73 MOUNT VERNON RAILING INSTALLATION

SOUSA design
A r c h i t e c t s

81 Boylston St., 2nd Floor
Brookline, MA. 02445
617 . 879. 9100

73 MOUNT VERNON STREET

BOSTON, MA 02108

73 MOUNT VERNON RAILING INSTALLATION

SOUSA design
A r c h i t e c t s

81 Boylston St., 2nd Floor
Brookline, MA. 02445
617 . 879. 9100

73 MOUNT VERNON STREET

BOSTON, MA 02108

73 MOUNT VERNON RAILING INSTALLATION

SOUSA design
A r c h i t e c t s

81 Boylston St., 2nd Floor
Brookline, MA. 02445
617 . 879. 9100

73 MOUNT VERNON STREET

BOSTON, MA 02108

73 MOUNT VERNON CHIMNEY VENT

SOUSA design
A r c h i t e c t s

81 Boylston St., 2nd Floor
Brookline, MA. 02445
617 . 879. 9100

73 MOUNT VERNON STREET

BOSTON, MA 02108

46 MOUNT VERNON CHIMNEY VENT

SOUSA design
Architects

81 Boylston St., 2nd Floor
Brookline, MA. 02445
617 . 879. 9100

73 MOUNT VERNON STREET

BOSTON, MA 02108

1 CHESTNUT CHIMNEY VENT

SOUSA design
Architects

81 Boylston St., 2nd Floor
Brookline, MA. 02445
617 . 879. 9100

73 MOUNT VERNON STREET

BOSTON, MA 02108

2 CHESTNUT CHIMNEY VENT

SOUSA design
Architects

81 Boylston St., 2nd Floor
Brookline, MA. 02445
617 . 879. 9100

73 MOUNT VERNON STREET

BOSTON, MA 02108

30 MOUNT VERNON CHIMNEY VENT

SOUSA design
A r c h i t e c t s

81 Boylston St., 2nd Floor
Brookline, MA. 02445
617 . 879. 9100

73 MOUNT VERNON STREET

BOSTON, MA 02108

85 MOUNT VERNON CHIMNEY VENT

SOUSA design
Architects

81 Boylston St., 2nd Floor
Brookline, MA. 02445
617 . 879. 9100