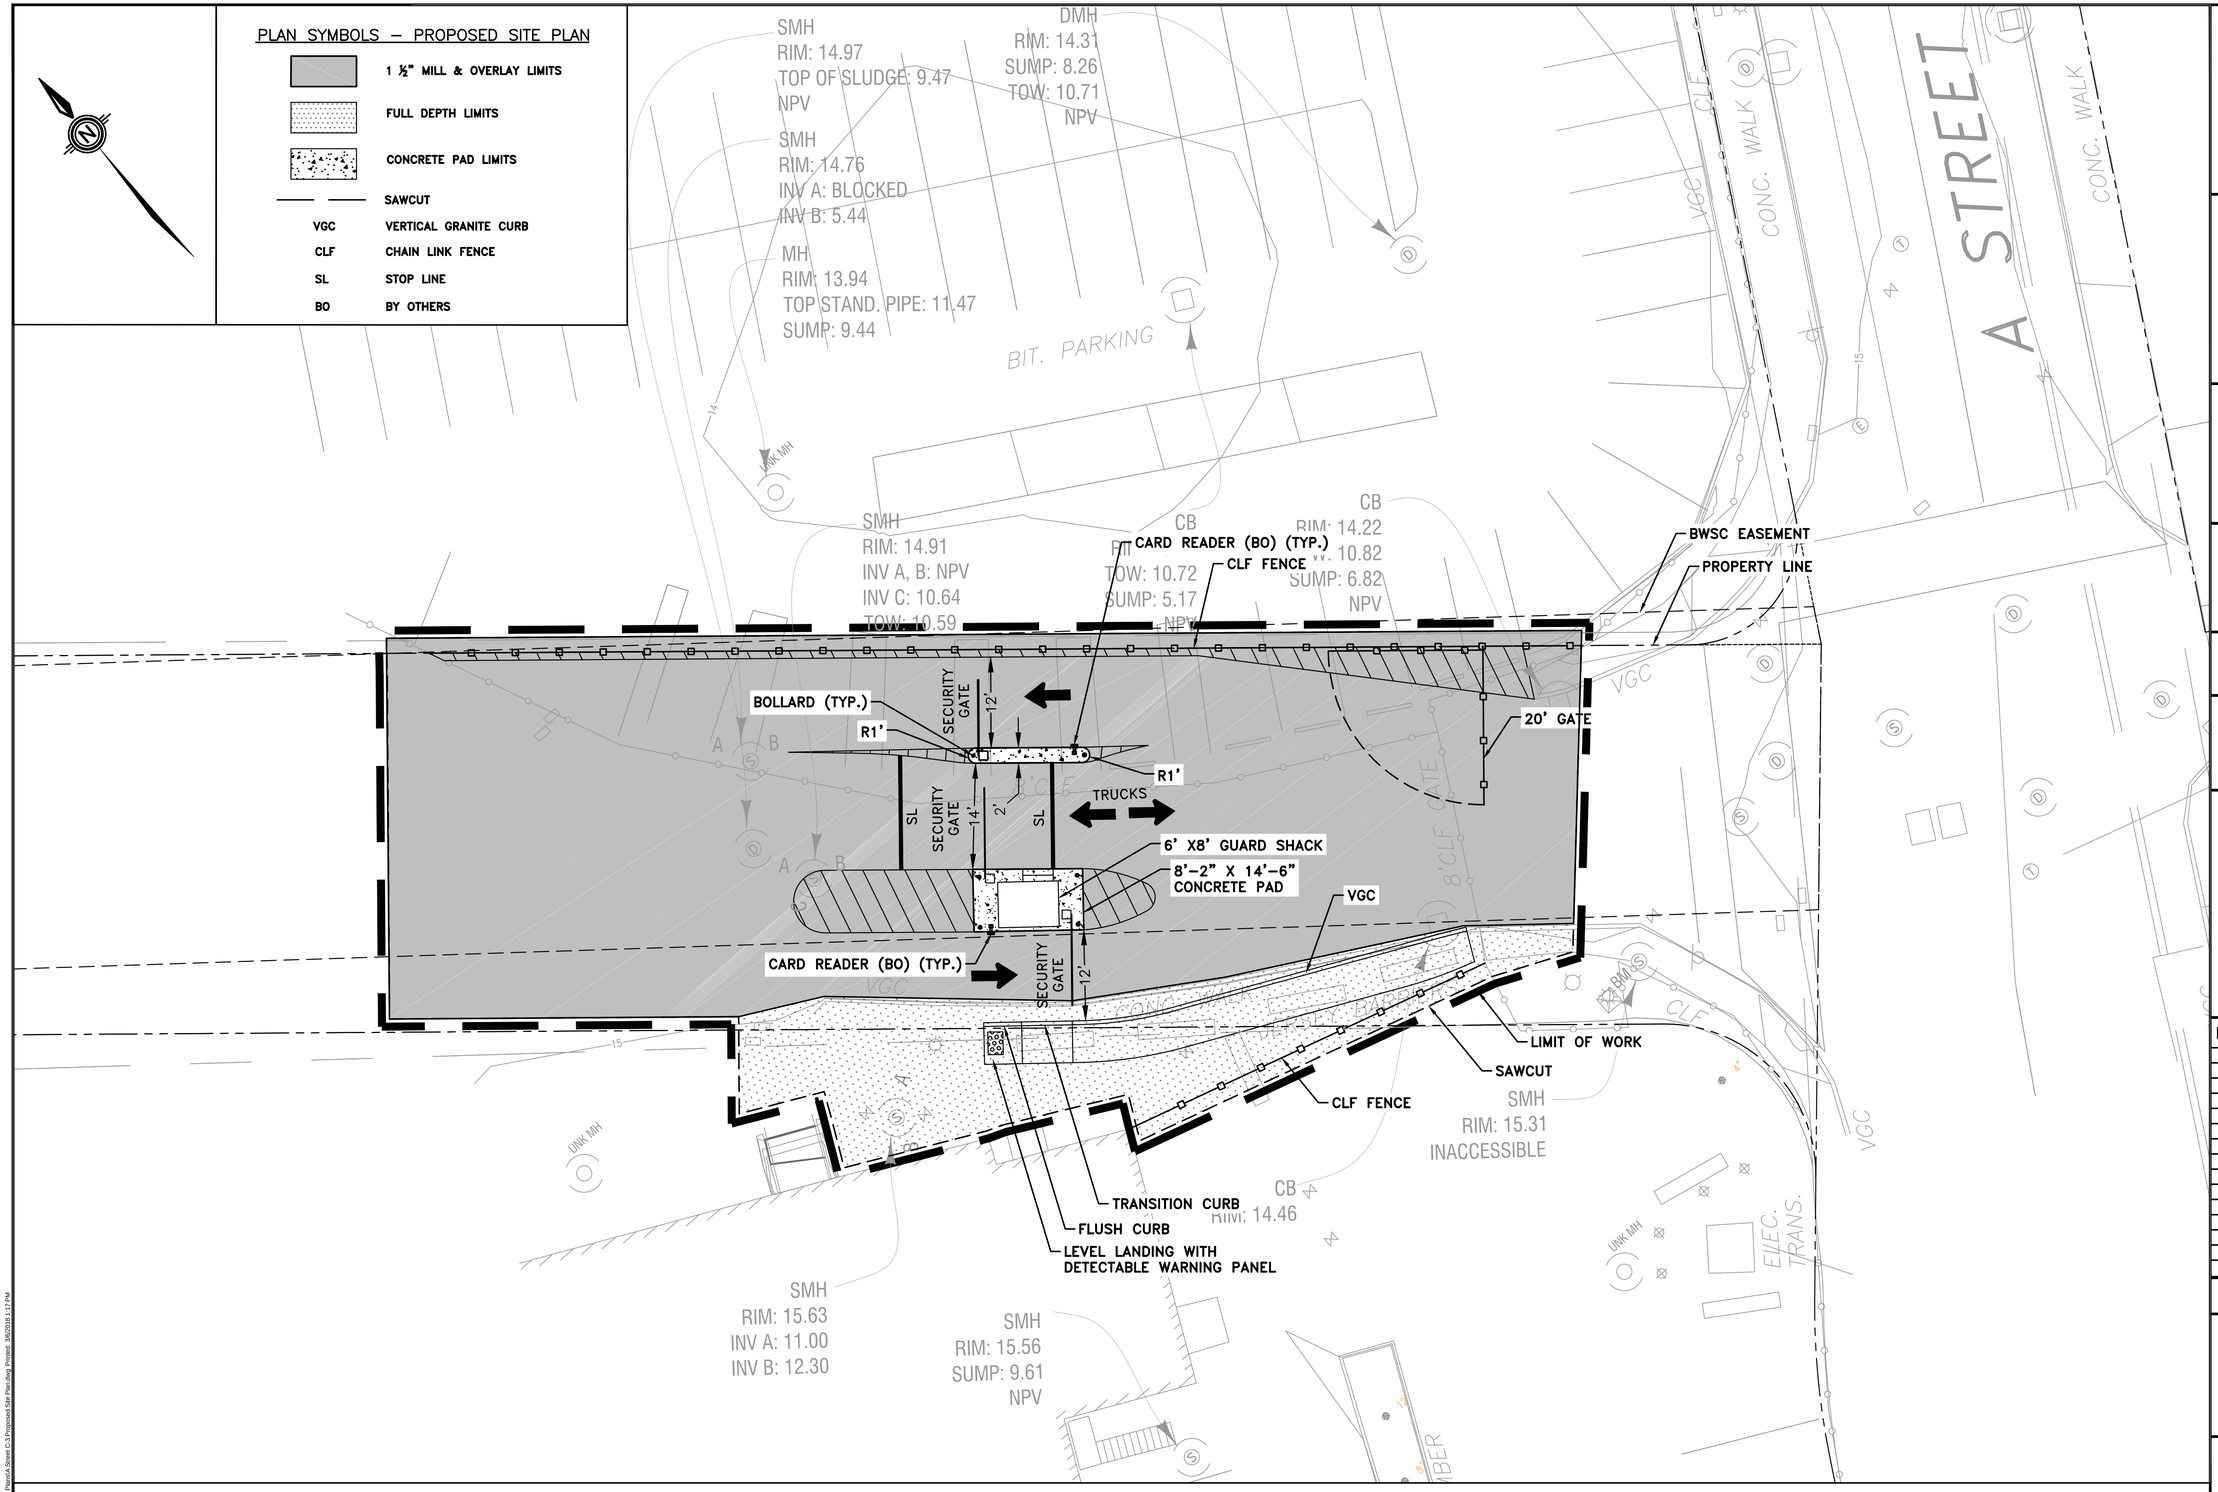

GREEN INTERNATIONAL AFFILIATES, INC.
Civil and Structural Engineers
239 Littleton Rd, Suite 3
Westford, Massachusetts
GreenIntl.com
(978) 923-0400

Client:
P&G Gillette
Fluor Industrial Services
P&G Gillette
One Gillette Park
Boston, MA

Subconsultants:
EA
ENGINEERING ADVANTAGE, INC.
880 MAIN STREET 5TH FLOOR
WALTHAM, MASSACHUSETTS 02451
PHONE: (617) 288-3969

Project Title:
NEW SECURITY GATE AT A STREET

NOI SUBMISSION

Project Location:
A STREET LOCATION C

Stamp:
COMMONWEALTH OF MASSACHUSETTS
DANIELLE H. SPICER
CIVIL
No. 46067
REGISTERED PROFESSIONAL ENGINEER
3/7/2018

No.	Date	Revision

Project No.: 18003

Drawn By: JT
Designed By: JT
Checked By: DS
Date: 03/07/2018
Scale: 1"=10'

Drawing Title:
A STREET
PROPOSED SITE PLAN

Sheet No. 4 of 10

Drawing No.: C-3