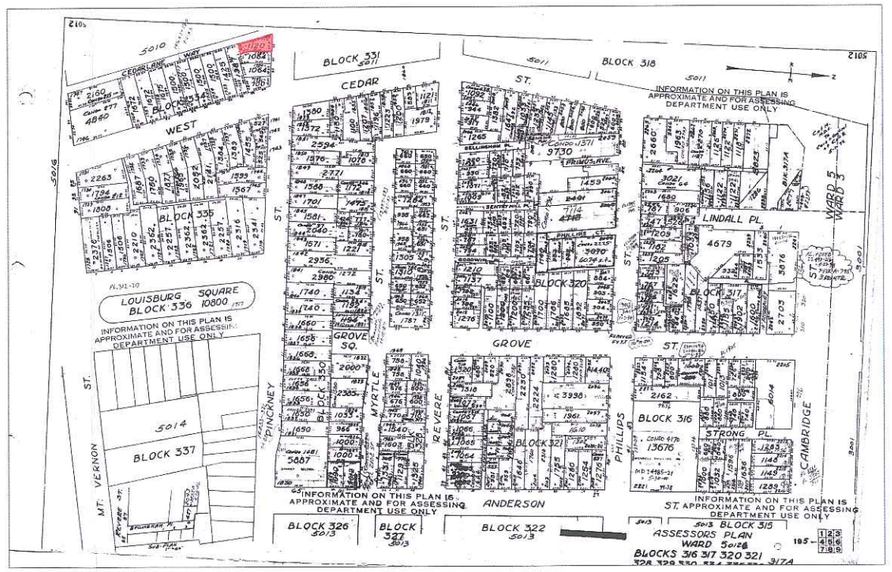

Rev.	Date	Revision Description

92 Pinckney Roof Deck

92 Pinckney St.
Boston, MA

Location Plan

north

SCALE:	NTS
DATE:	2019.05.021
DRAWN BY:	SLW

A0.0
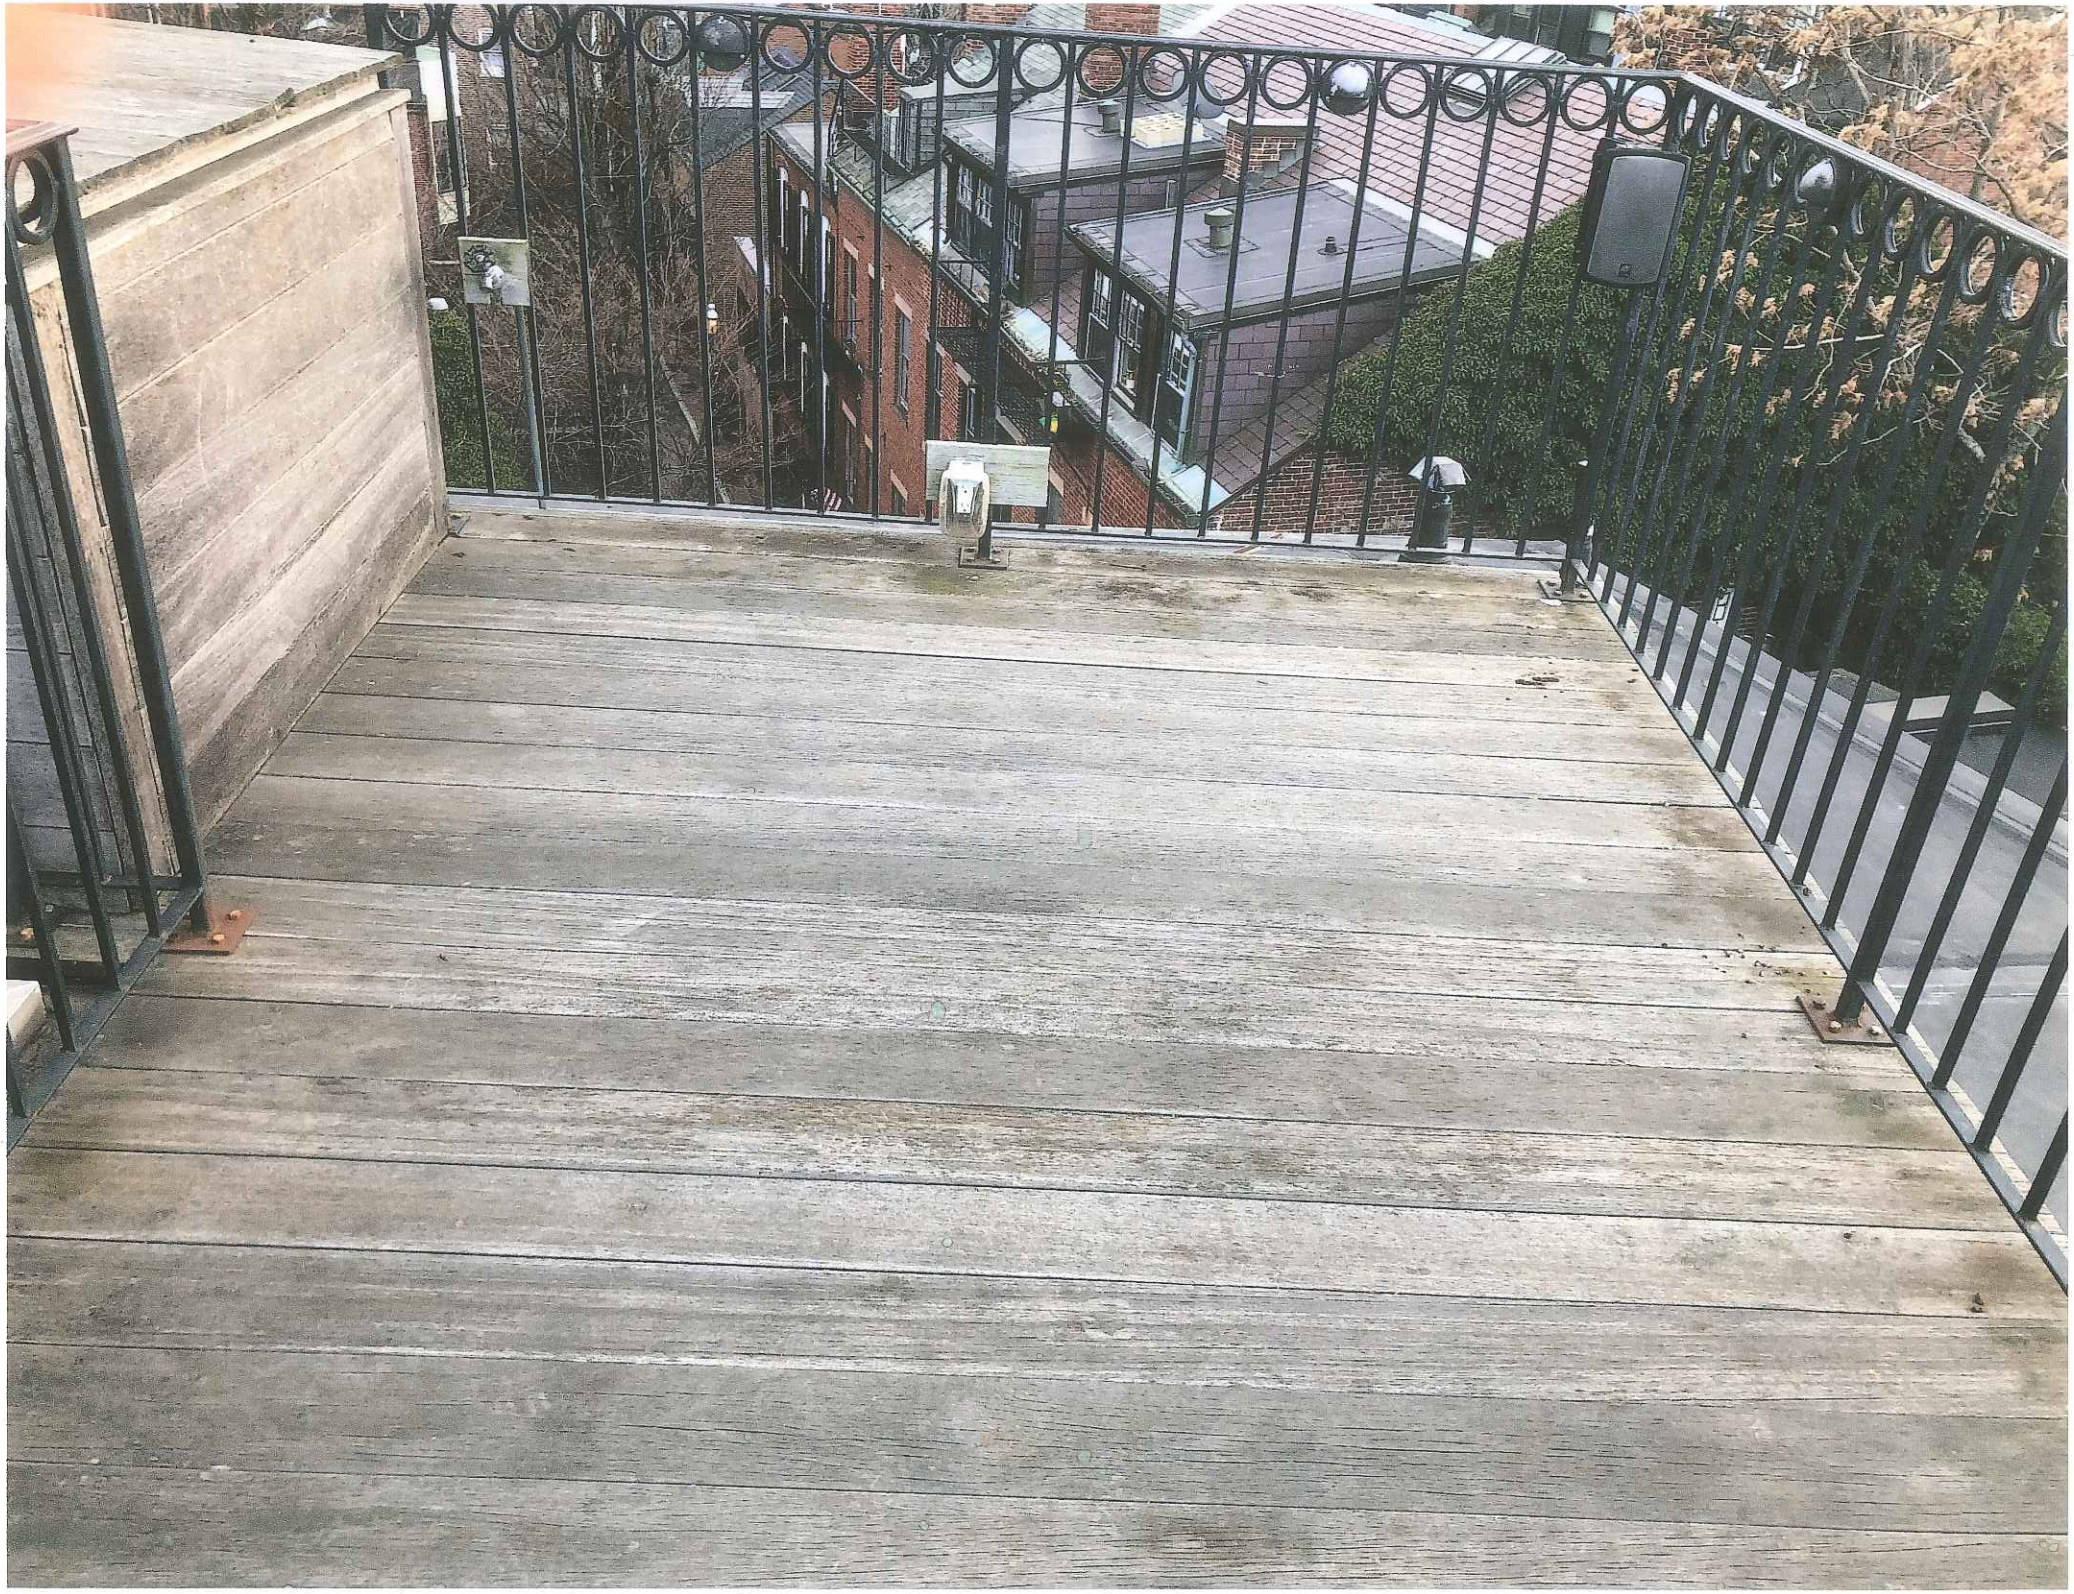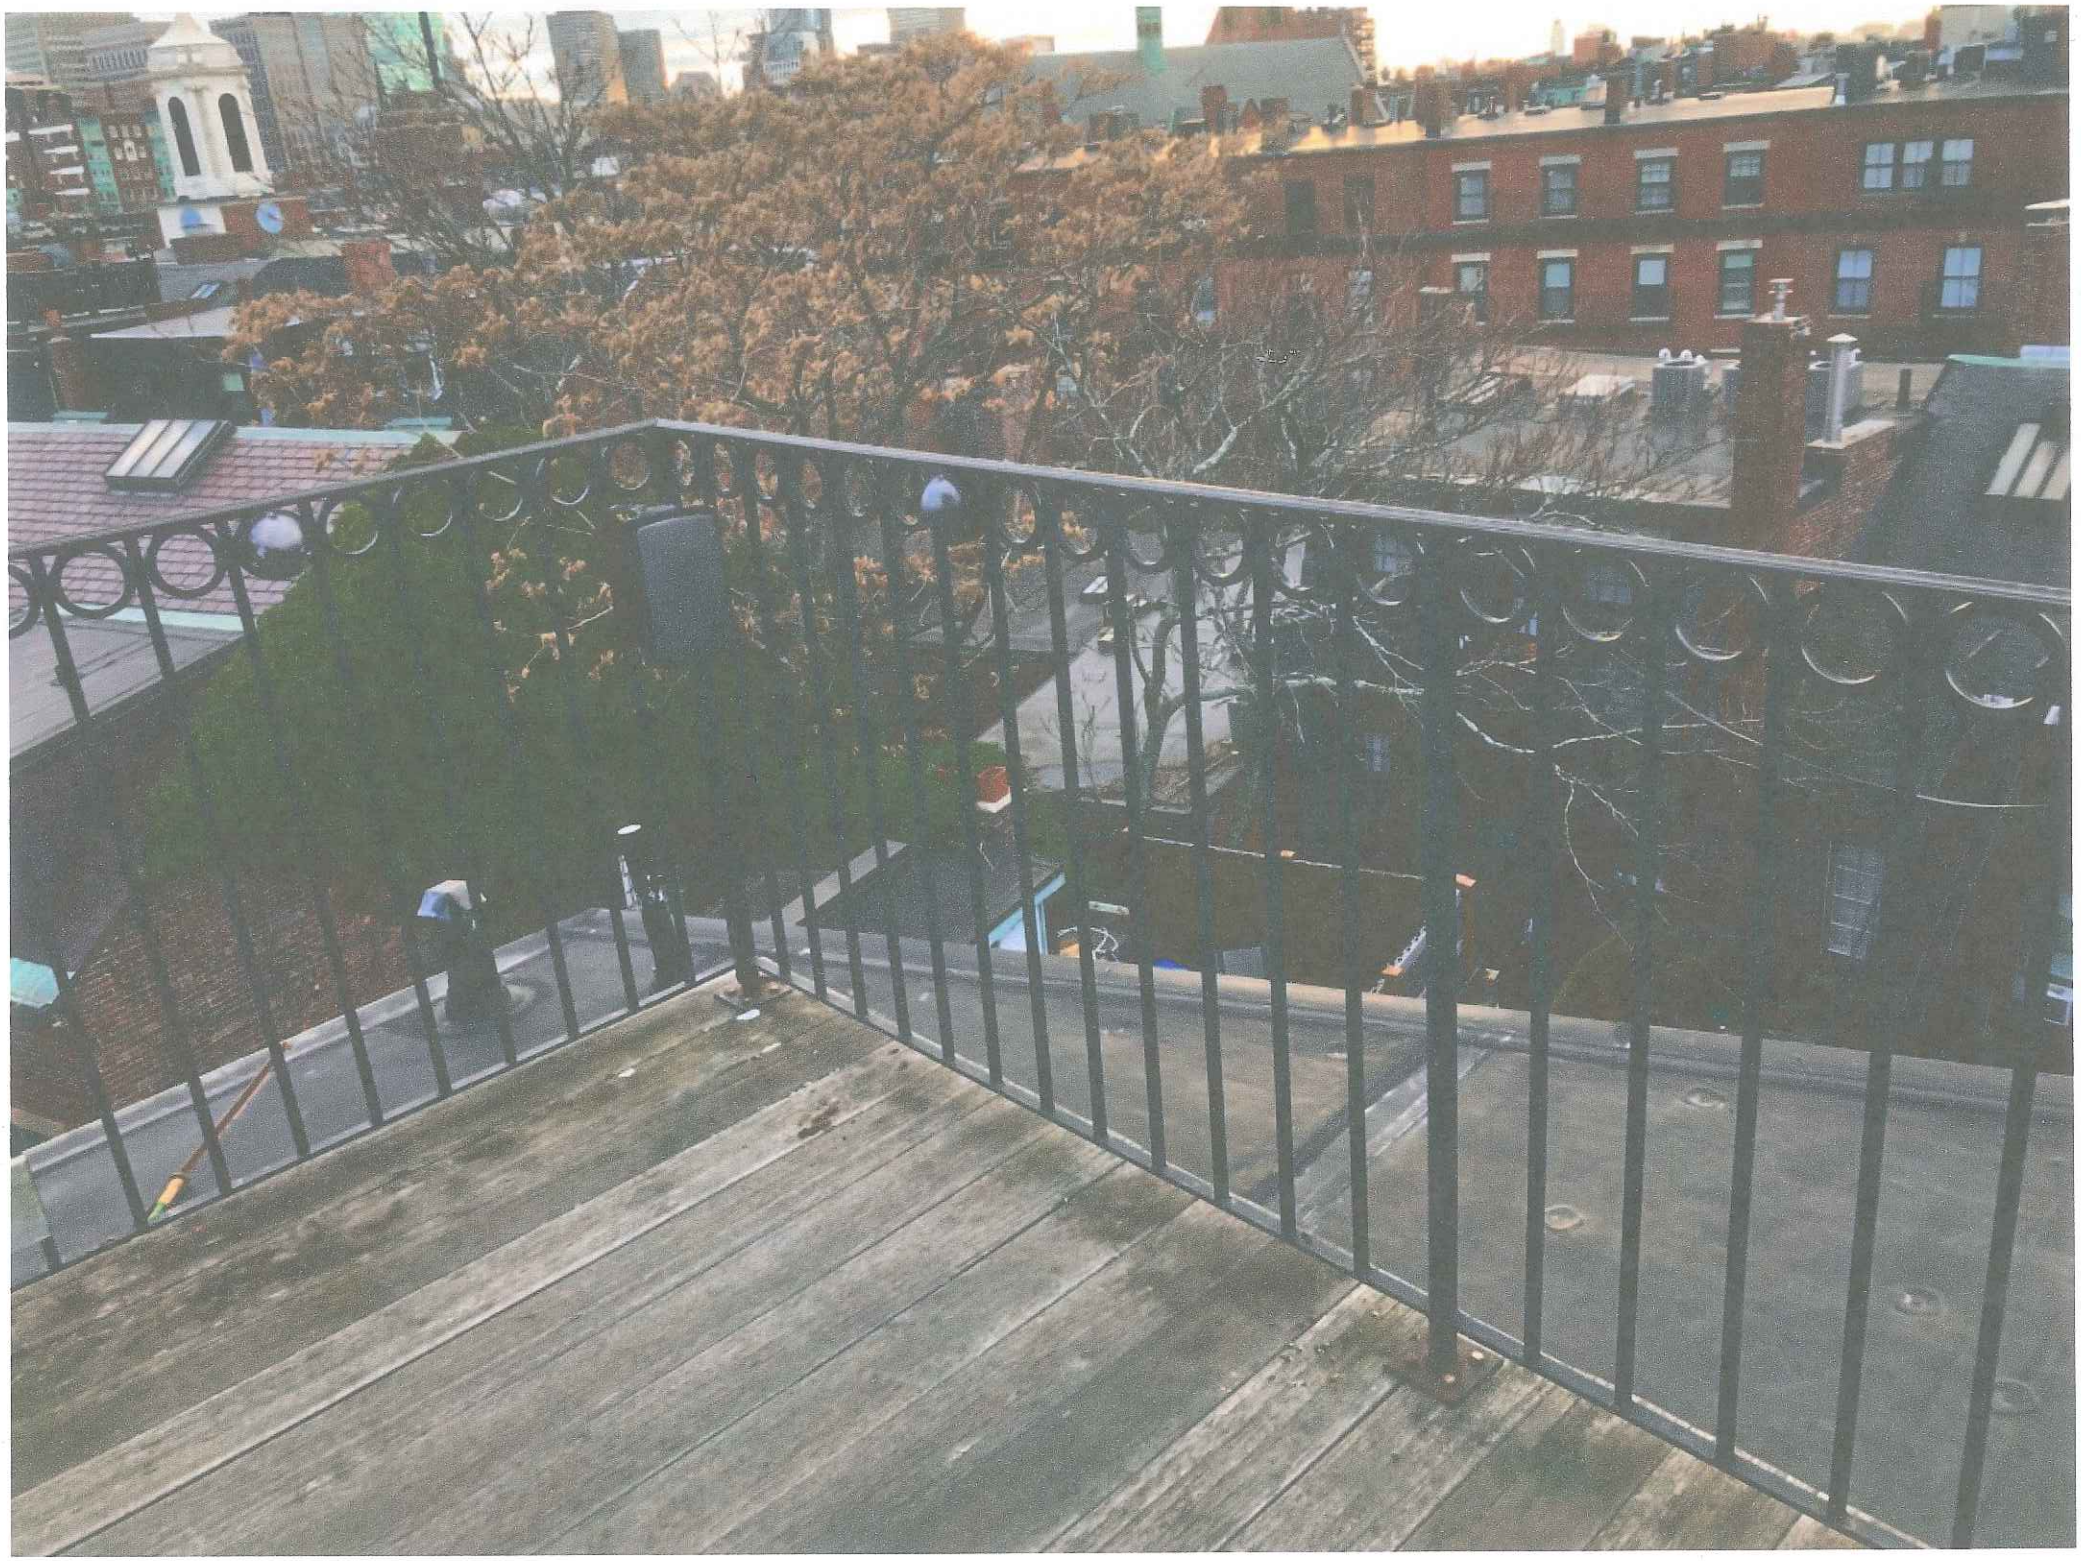
0005