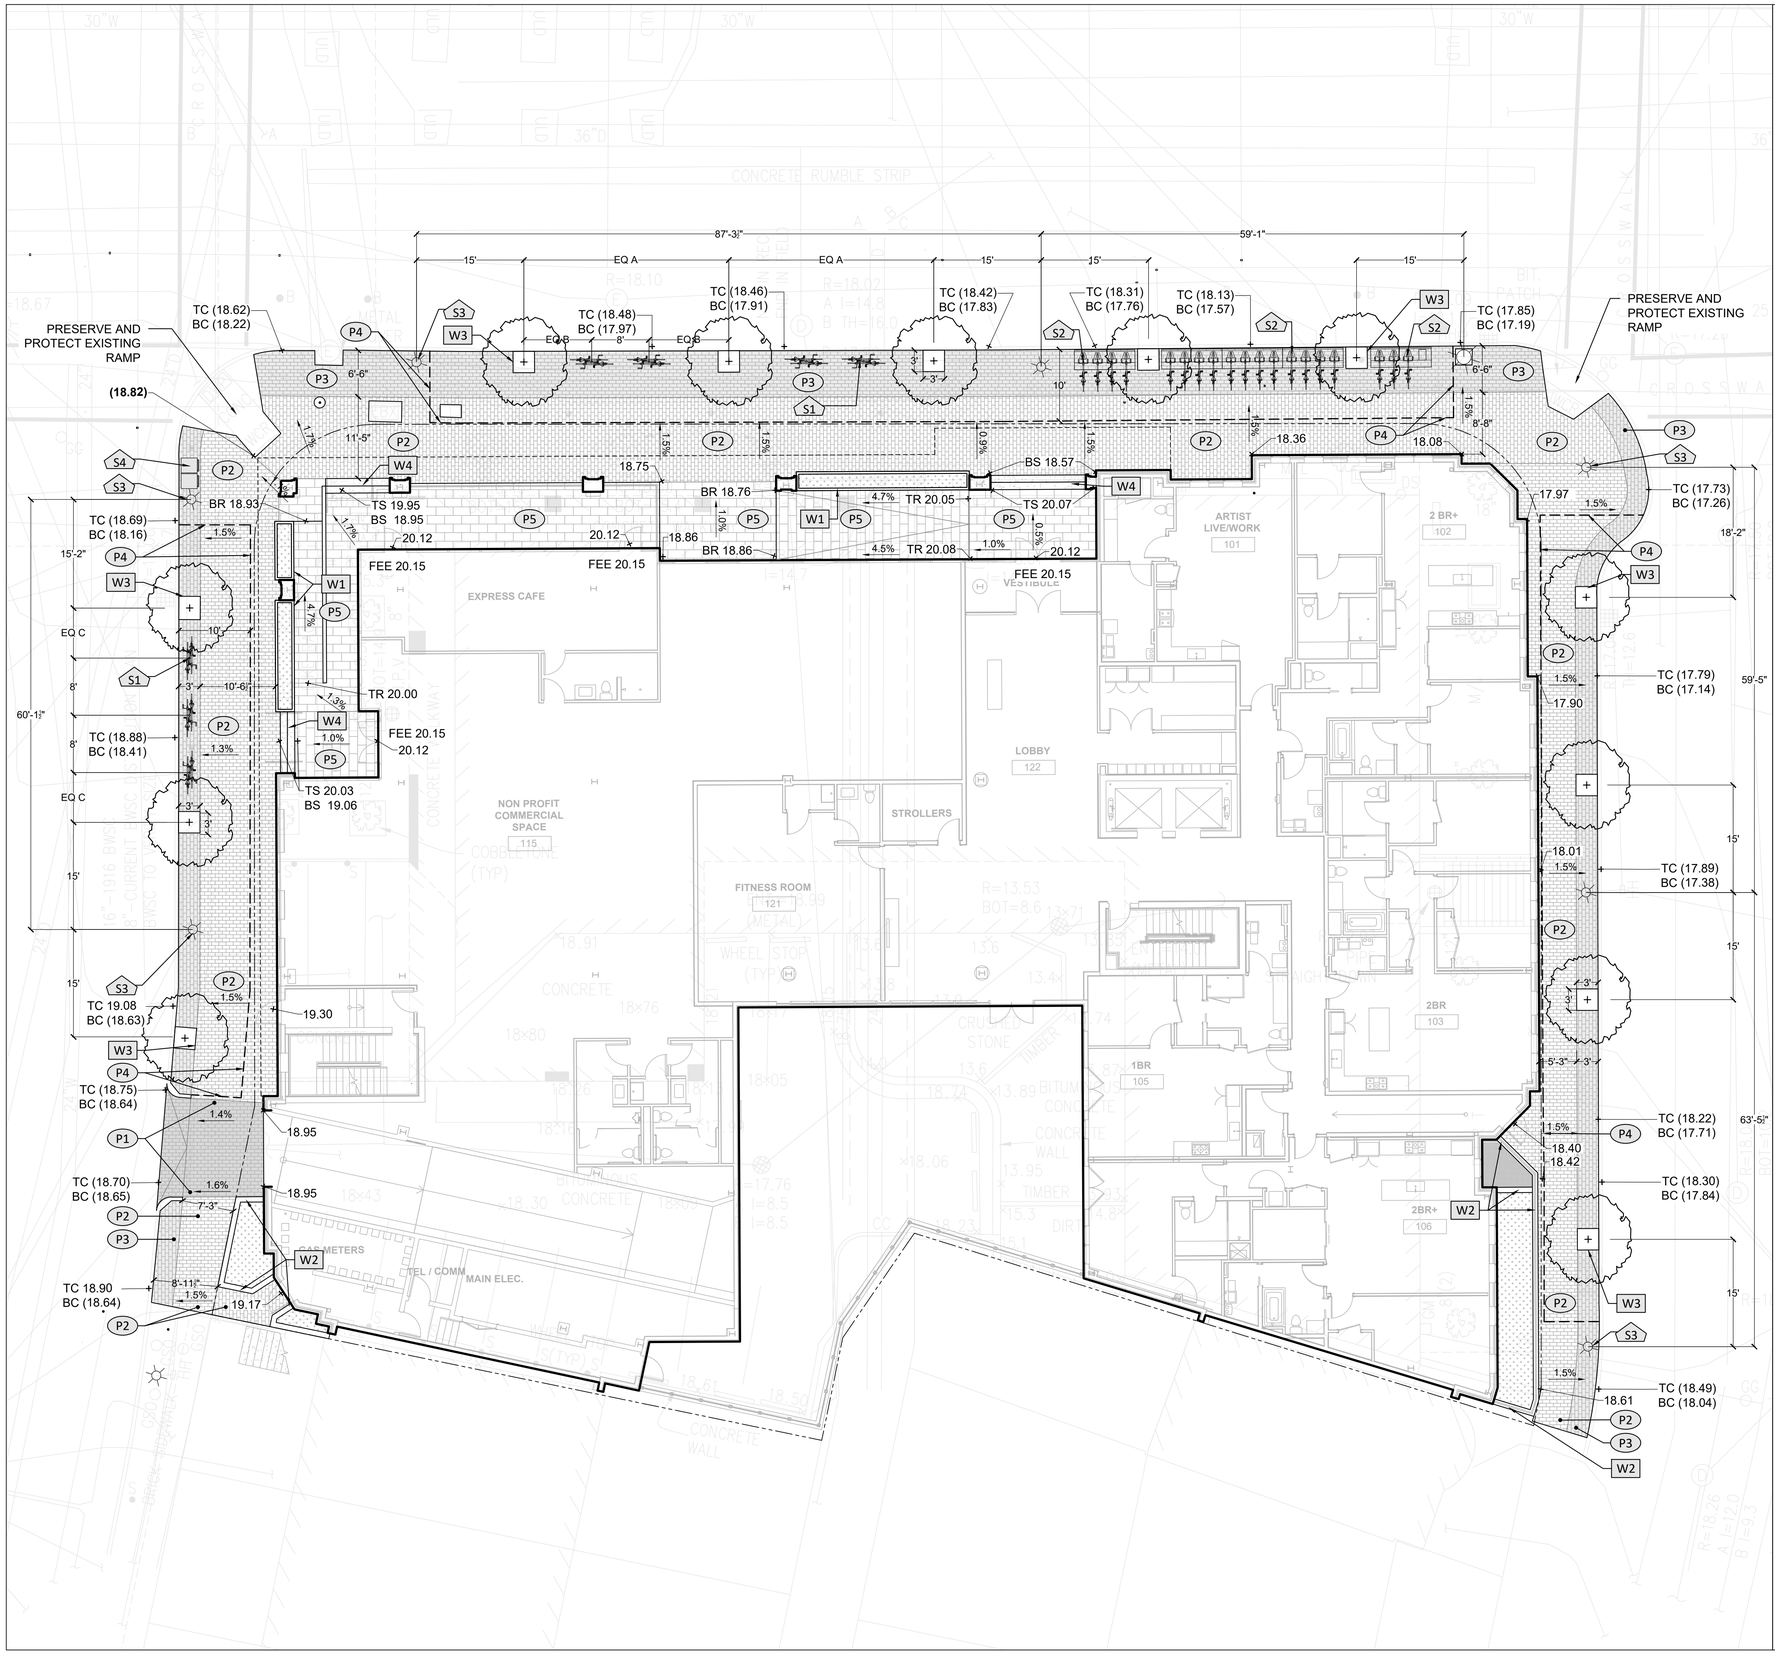

LEGEND

PROPERTY LINE

PROPOSED BUILDING

PROPOSED BUILDING OVERHANG

MATERIALS LEGEND

PAVEMENT MATERIALS & SUBSURFACE CONDITIONS

P1	BRICK PAVING - VEHICULAR	1A L200
P2	BRICK PAVING - PEDESTRIAN	1A L200
P3	PERVIOUS BRICK PAVING - PEDESTRIAN - FURNISHING ZONE	1B.1C L200
P4	LIMIT OF CONTINUOUS SAND-BASED STRUCTURAL SOIL	6 L200
P5	SEE ARCHITECTURE DRAWINGS FOR PAVEMENT TYPE	

WALLS, CURBS, & STAIRS

W1	RAISED GRANITE PLANTER - 4" WIDE, HEIGHT VARIES
W2	GRANITE CURBED PLANTER WITH METAL GALLERY RAIL, SEE ARCHITECTURE DRAWINGS
W3	BRICK EDGE RESTRAIN AT TREE PIT OPENING
W4	STAIR WITH HANDRAILS, SEE ARCHITECTURE DRAWINGS

SITE IMPROVEMENTS

S1	POST AND RING BIKE RACK	5 L200
S2	BLUE BIKE PUBLIC STATION (BY OTHERS)	
S3	LIGHT POLE TO REMAIN, PROTECT IN PLACE	
S4	TRASH / RECYCLING (BY CITY)	

GRADING LEGEND

(XX.XX)	EXISTING SPOT ELEVATION (FROM SURVEY OR INTERPOLATED)
XX.XX	PROPOSED SPOT ELEVATION
4.8%	PAVEMENT SLOPE
TS	TOP OF STAIR
BS	BOTTOM OF STAIR
TR	TOP OF RAMP
BR	BOTTOM OF RAMP

PLANTING LEGEND

DECIDUOUS CANOPY TREE - SPECIES TO BE APPROVED BY CITY

LOW SHRUB / GROUNDCOVER PLANTING

ARCHITECT

bh+a

Bargmann Hendrie + Archetype, Inc.
9 Channel Center Street, Suite 300
Boston, MA 02210
617 350-0450 Tel

PROJECT

450 Massachusetts Avenue

Boston, MA 02118

CLIENT

PROJECT TEAM

Consulting Architect
J. Garland Enterprises
One Marina Park Drive Suite 1410
Boston, MA 02210
(617) 851-1158

Structural Engineer
Vetlas and Vetlas
639 Granite Street
Braintree, MA 02184
(781) 843-2863

Landscape Architect
IBI Placemaking
21 Custom House Street 3rd Floor
Boston, MA 02110
(617) 896-2500

HVAC/Plumbing/Electrical/Fire Protection Engineer
Wozny Barber & Associates
1076 Washington Street
Hanover, MA 02339
(781) 826-4144

Surveyor/Civil Permitting
Nitsch Engineering
2 Center Plaza
Boston, MA 02108
(617) 338-6472

Civil Engineer
DCI Engineering
120 Middlesex Avenue Suite 20
Somerville, MA 02145
(617) 776-3350

REVISIONS

	DATE

DRAWING TITLE

SITE PLAN

DRAWING INFORMATION

May 15, 2020
DATE OF ISSUE

-
DESCRIPTION

1" = 10-0" SCALE | JB DRAWN BY

3407.00 PROJECT # | FILE NAME

DRAWING NUMBER

L100

Copyright BH+A, Inc.

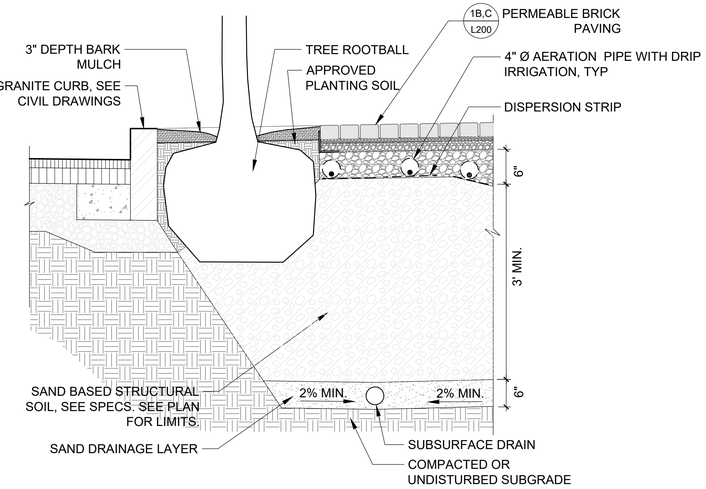

A AT TREE OPENING

SCALE: 1/8" = 1'-0"

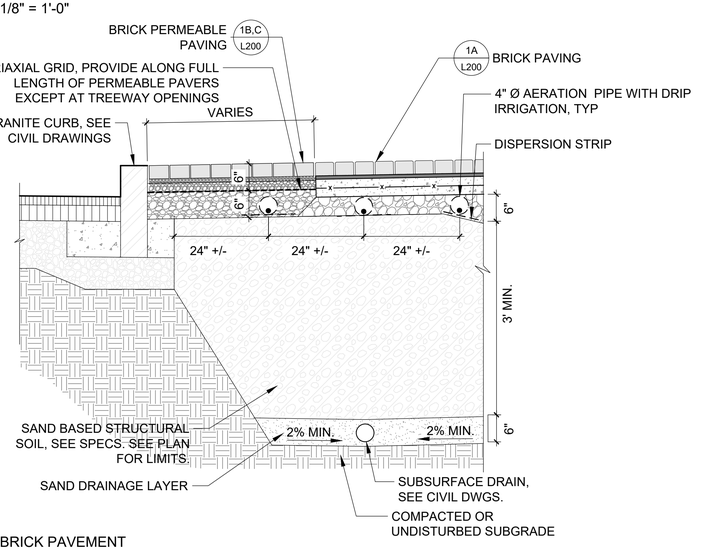

B BELOW BRICK PAVEMENT

SCALE: 1/8" = 1'-0"

6 SAND BASED STRUCTURAL SOIL

SCALE = 1/8" = 1'-0"

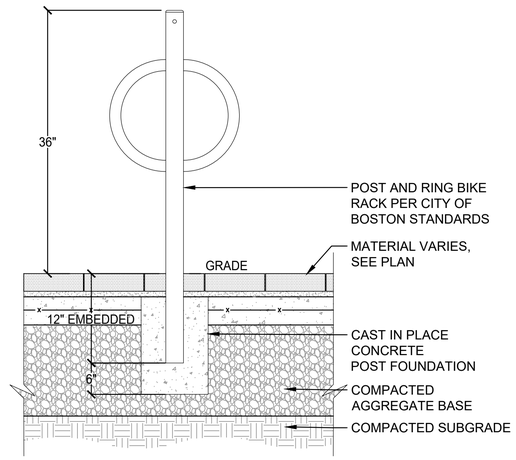

5 POST AND RING BIKE RACK

N.T.S.

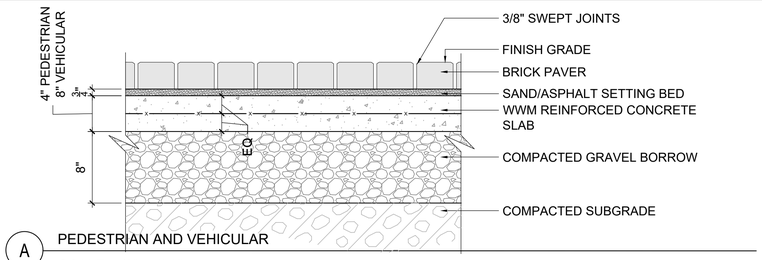

A PEDESTRIAN AND VEHICULAR

SCALE: 1/8" = 1'-0"

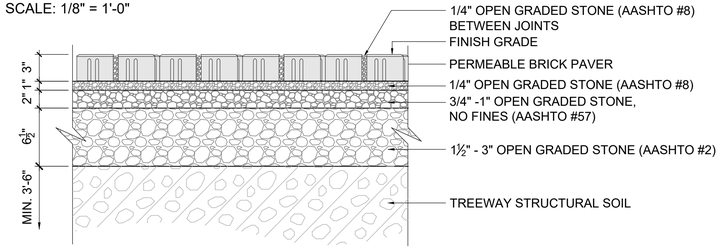

B PERMEABLE OVER TREEWAY STRUCTURAL SOIL

SCALE: 1/8" = 1'-0"

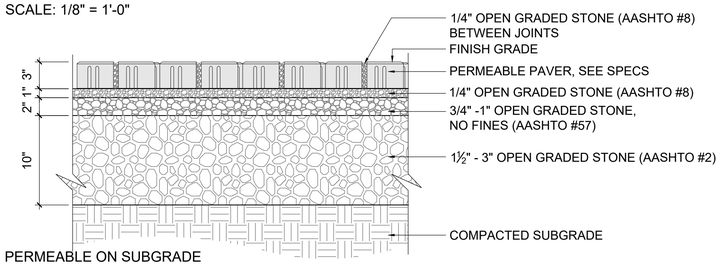

C PERMEABLE ON SUBGRADE

SCALE: 1/8" = 1'-0"

1 BRICK PAVING

SCALE = 1/8" = 1'-0"

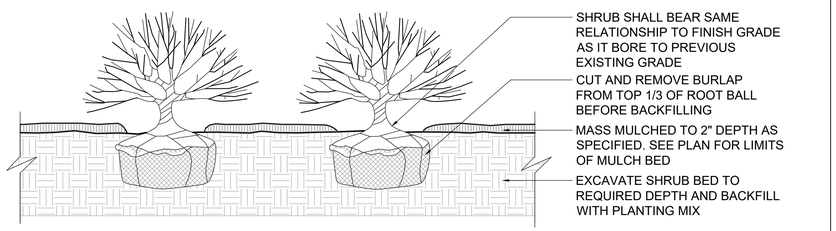

2 SHRUB PLANTING

N.T.S.

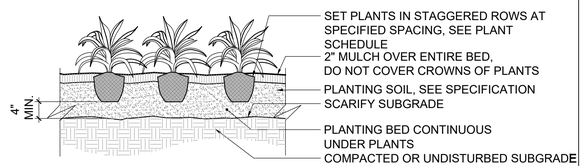

3 GROUNDCOVER PLANTING

N.T.S.

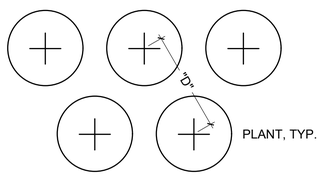

NOTE:
1. INSTALL PLANTS WITH TRIANGULAR SPACING, REPRESENTED BY "D", UNLESS OTHERWISE NOTED
2. SEE PLANTING SCHEDULE ON X/LXXX FOR PLANT SPACING PER PLANT

4 SHRUB & GROUNDCOVER SPACING

N.T.S.

ARCHITECT

bh+a

Bargmann Hendrie + Archetype, Inc.
9 Channel Center Street, Suite 300
Boston, MA 02210
617 350-0450 Tel

PROJECT

450 Massachusetts Avenue

Boston, MA 02118

CLIENT

PROJECT TEAM

Consulting Architect
J. Garland Enterprises
One Marina Park Drive Suite 1410
Boston, MA 02210
(617) 851-1158

Structural Engineer
Vettas and Vettas
639 Granite Street
Braintree, MA 02184
(781) 843-2863

Landscape Architect
IBI Placemaking
21 Custom House Street 3rd Floor
Boston, MA 02110
(617) 896-2500

HVAC/Plumbing/Electrical/Fire Protection Engineer
Wozny Barbar & Associates
1076 Washington Street
Hanover, MA 02339
(781) 826-4144

Surveyor/Civil Permitting
Nitsch Engineering
2 Center Plaza
Boston, MA 02108
(617) 338-6472

Civil Engineer
DCI Engineering
120 Middlesex Avenue Suite 20
Somerville, MA 02145
(617) 776-3350

REVISIONS

DATE

DRAWING TITLE

SITE DETAILS

DRAWING INFORMATION

May 15, 2020
DATE OF ISSUE

.
DESCRIPTION

AS SHOWN — SCALE
JB — DRAWN BY
3407.00 — PROJECT #
FILE NAME

DRAWING NUMBER

L200

Copyright BH+A, Inc.