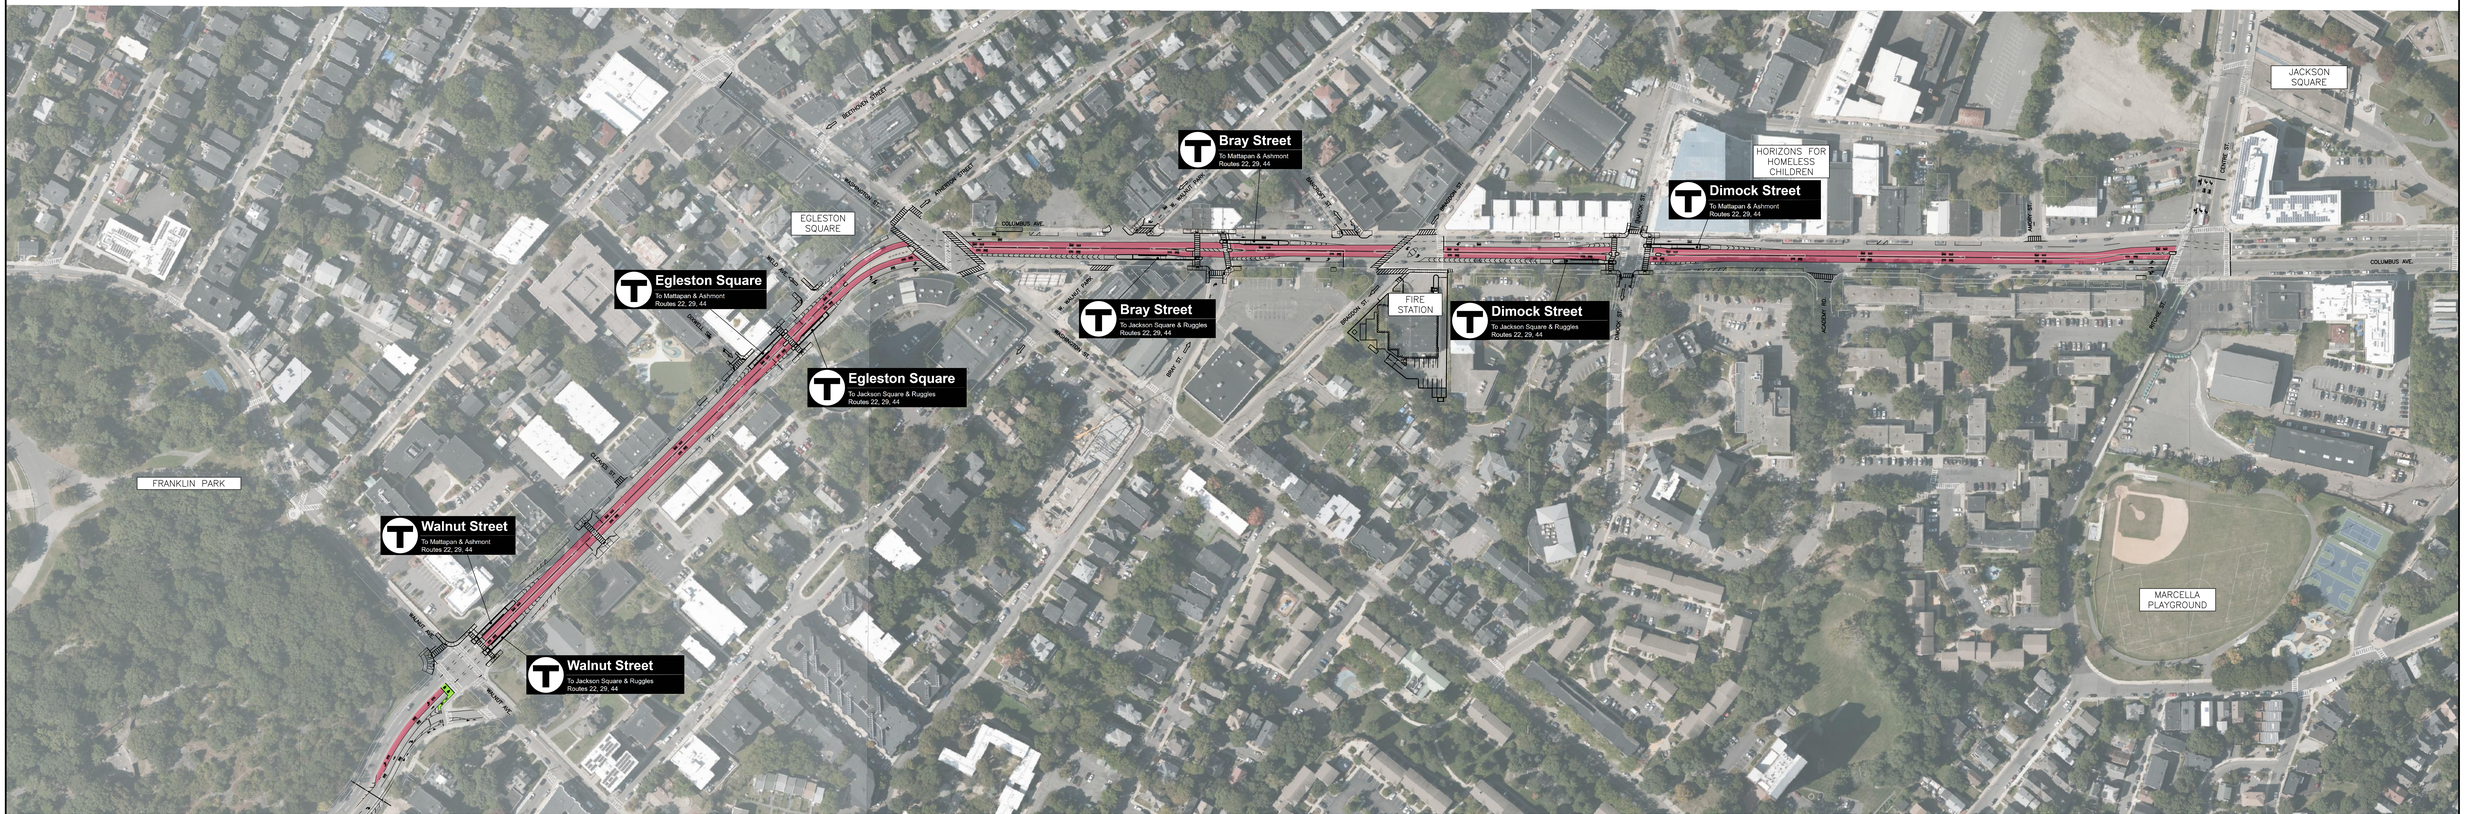

HOWARD STEIN HUDSON
11 Beacon Street, Suite 1010
Boston, MA 02108
www.hshassoc.com

60 0 60 120
SCALE IN FEET

COLUMBUS AVENUE
BUS PRIORITY ROLL PLAN

HSH PROJECT NUMBER	DATE	DRAWN BY	DSGN BY	CHKD BY	SHEET NO.	TOTAL SHEETS
2019181.00	07/06/20	JPC	MT	AL	1	1

TIMESTAMP: 7/6/2020 4:11 PM
FILENAME: Y:\2019\2019181\CONSTRUCTION\2019181-01-COLUMBUS-AVE-BUS-PRIORITY.dwg